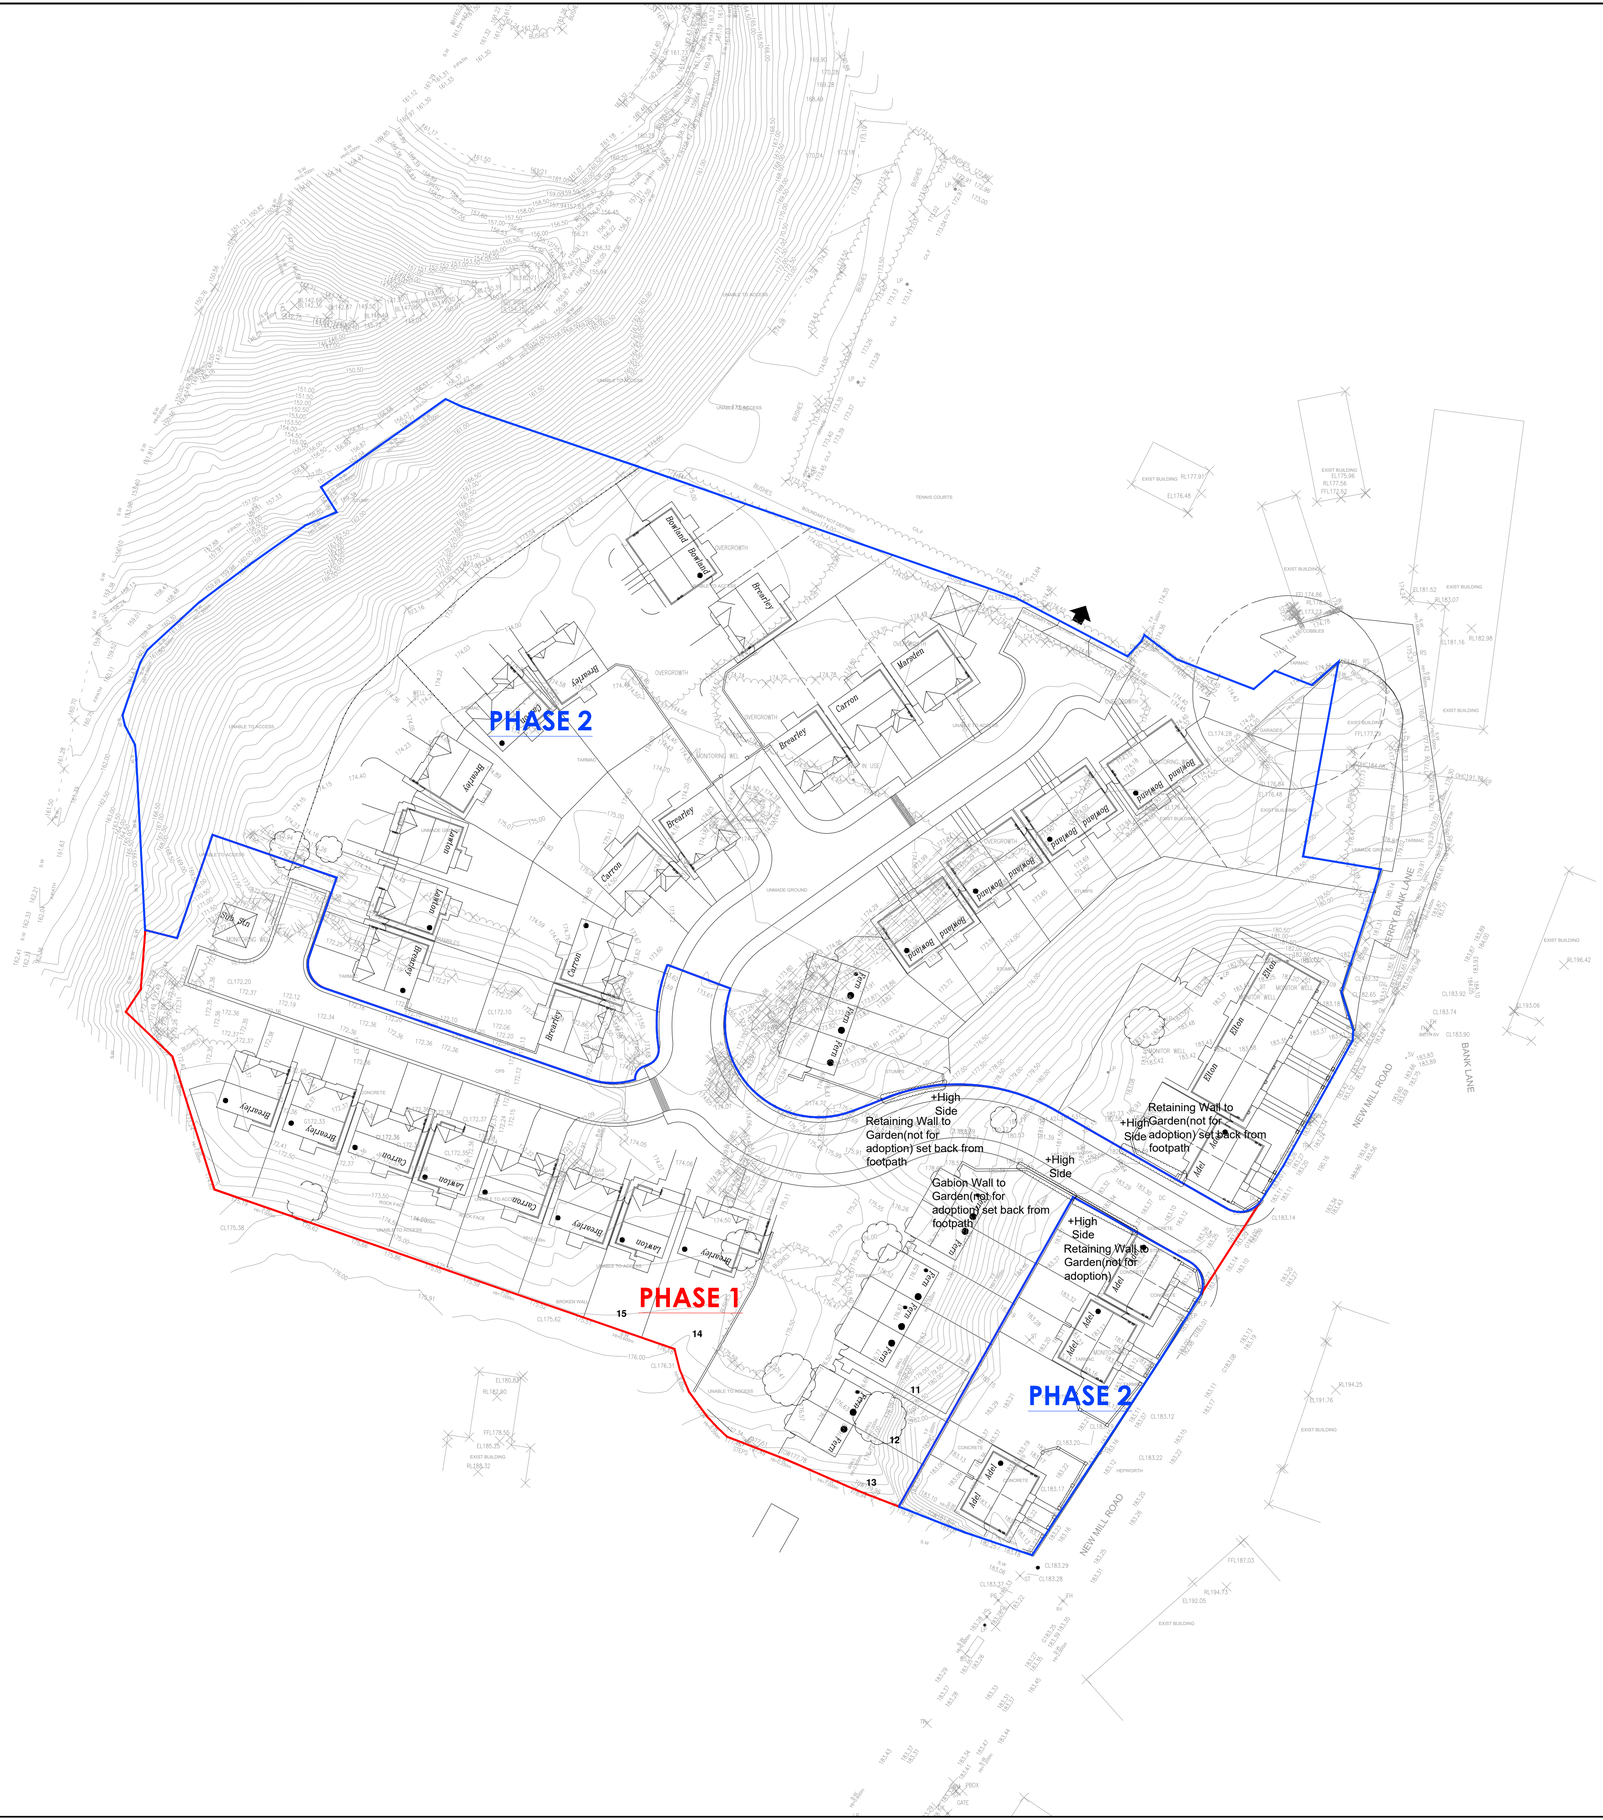

This drawing is copyright of Topping Engineers LTD and must not be copied or reproduced in anyway without written consent.

DO NOT SCALE OFF THIS DRAWING

Notes:

1. This drawing is to be read in conjunction with all relevant architect's and engineer's drawings.

2. It is assumed that all works will be carried out by a competent contractor working, where appropriate, to an approved method statement.

Key:

Site Boundary

No.	Revision	Date	Drwn

Status

TOPPING ENGINEERS
CONSULTING CIVIL & STRUCTURAL ENGINEERS
Aire House 12 Victoria Avenue
Harrogate HG1 1ED
t: 01423 522 293
w: www.topping-engineers.com
e: info@topping-engineers.com

Client

SIGNATURE HOMES

Project

NEW MILL ROAD
HOLMFIRTH

Drawing title

S38 STRUCTURAL ARRANGEMENT

Drawn	Chkd	Date	Scale
TA	RT	Mar 2020	1/500

Contract No.	Drg No.	Revision
19539	DR-C-0139	P1