

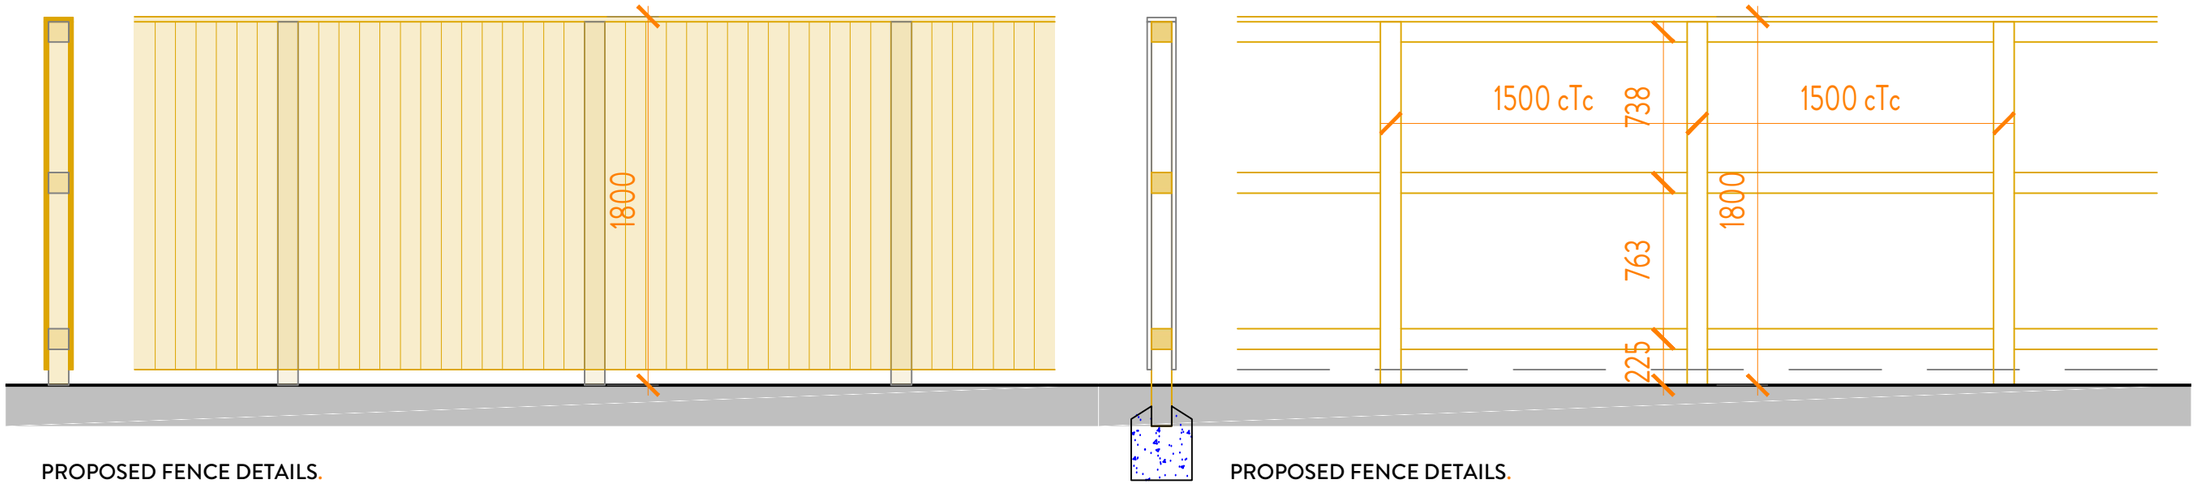


PROPOSED FENCE DETAILS.

PROPOSED FENCE DETAILS.

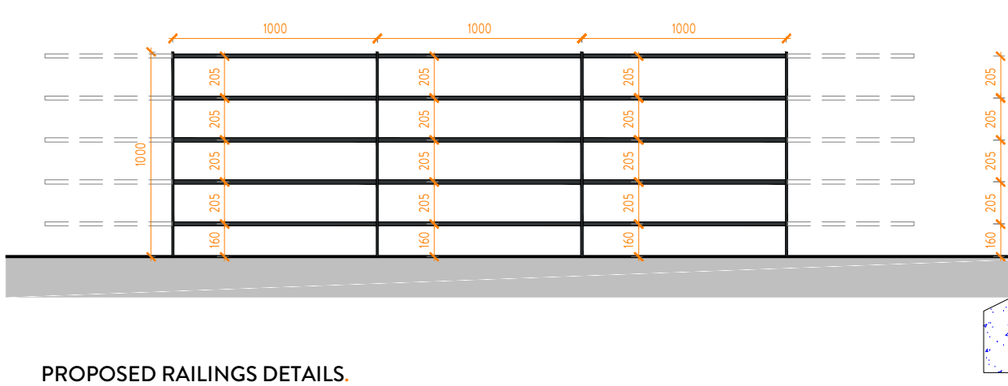

PROPOSED RAILINGS DETAILS.

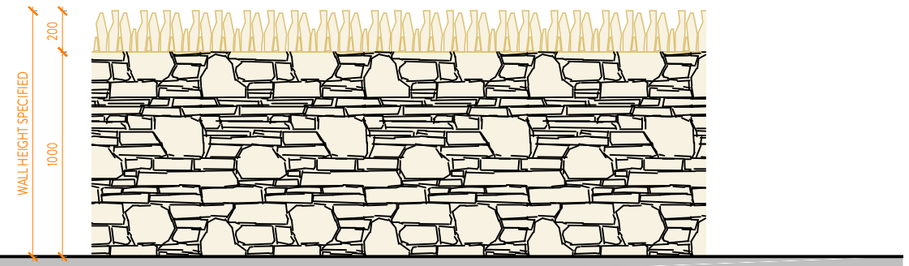

PROPOSED DRY STONE WALL DETAILS.

2021 Best of Houzz Service

BUILD 2021 Home Builder Awards

BUILD Architecture Awards 2019

NORTHERN DESIGN AWARDS FINALIST 2016

REVISION	DESCRIPTION	DATE
-	-	-
-	-	-
-	-	-
-	-	-
-	-	-
-	-	-
-	-	-
-	-	-
-	-	-
-	-	-

STATUS: PLANNING DRAWING

ORANGE DESIGN STUDIO.
ARCHITECTURAL PRACTICE

hello@orangedesignstudio.co.uk
59A, Huddersfield Road, Mirfield, WF14 8AA
orangedesignstudio.co.uk
01924 650930

COPYRIGHT © ORANGE DESIGN STUDIO LIMITED

PROJECT TITLE: YEW TREE FARM

DRAWING TITLE: BOUNDARY TREATMENT DETAILS

SCALE	DRAWN	CHECKED	PROJECT REFERENCE
1:200	JH	JH	ODS_20/294

PAPER SIZE	DWG NUMBER	DATE	REVISION
A3	(20)004	25/3/21	A

CLIENT: RADCLIFFE DEVELOPMENTS (FARNLEY)