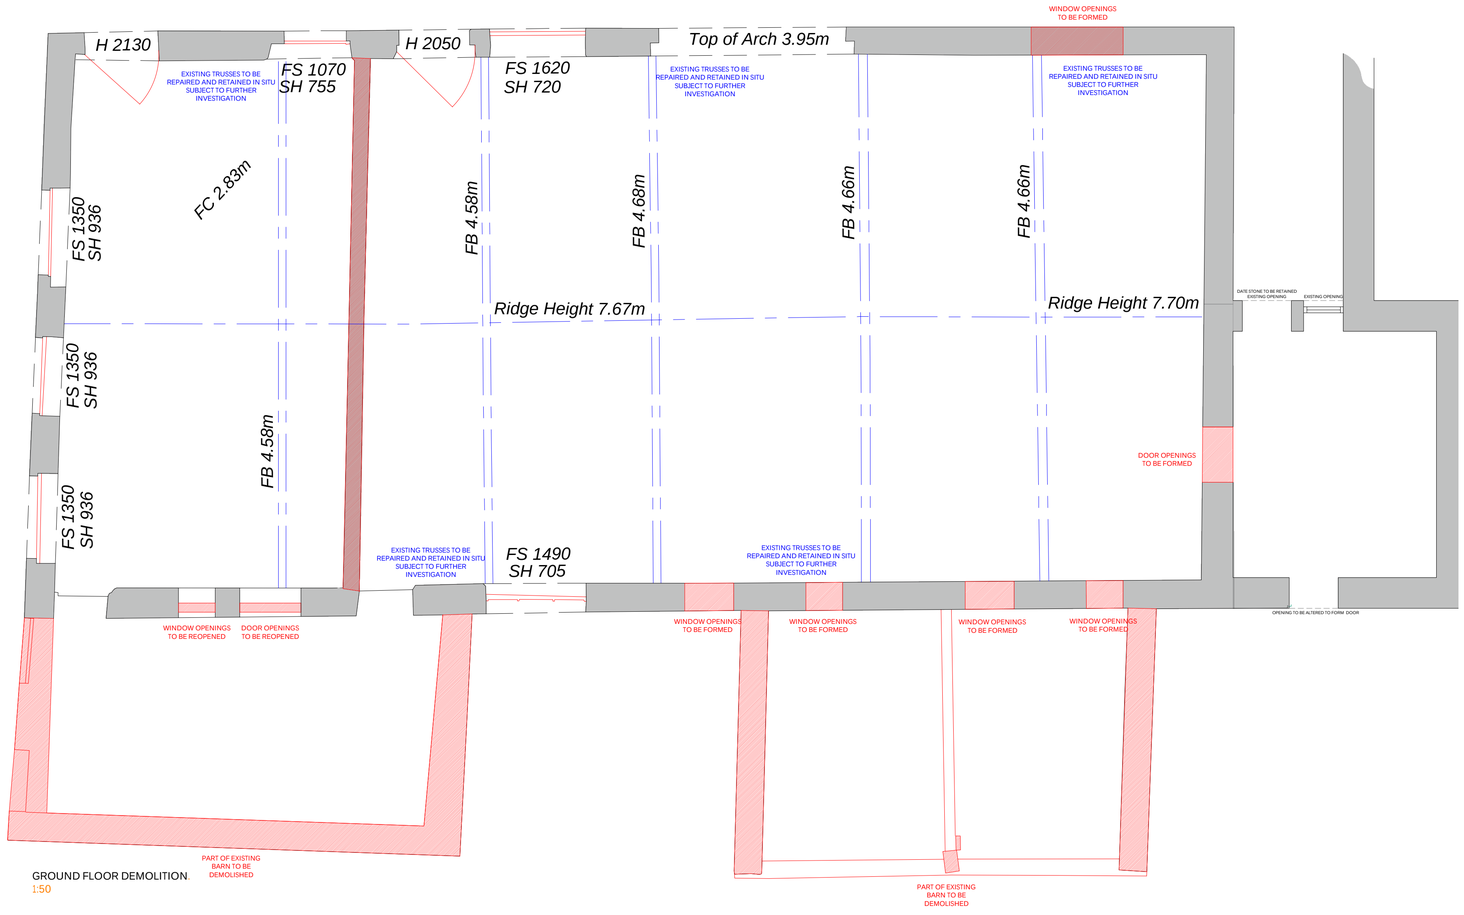

GROUND FLOOR DEMOLITION.
1:50

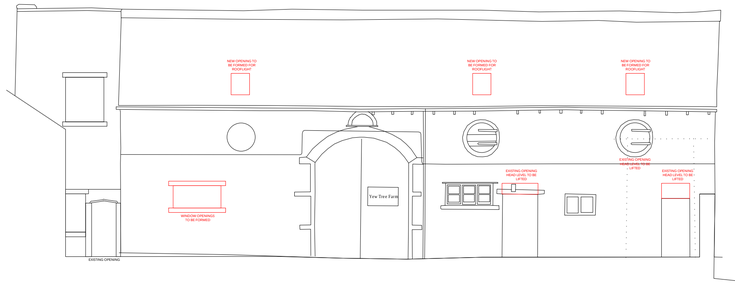

DEMOLITION FRONT ELEVATION.
1:100

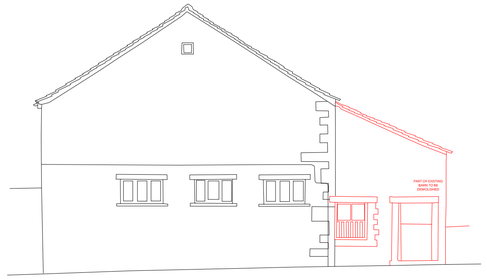

DEMOLITION SIDE ELEVATION.
1:100

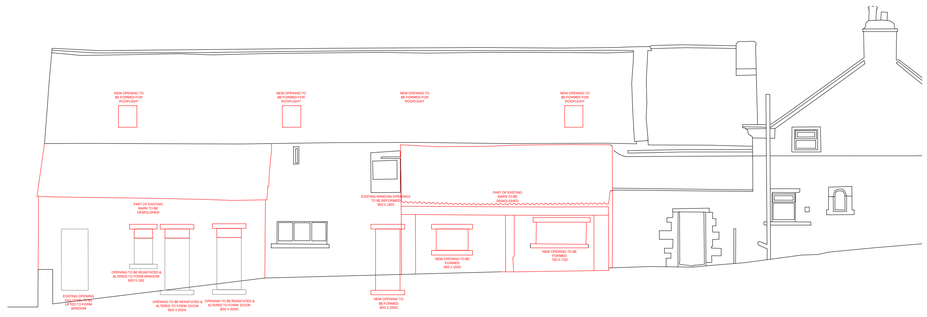

DEMOLITION REAR ELEVATION.
1:100

STRUCTURAL REPAIRS
STRUCTURAL WORKS TO BE IN LINE WITH STRUCTURAL ENGINEERS RECOMMENDATIONS, REPORTS AND DRAWINGS

EXTERNAL WALLS
EXISTING WALLS TO BE RAKED AND REPOINTED WHERE REQUIRED USING AN APPROPRIATE LIME MORTAR MIX SOURCED FROM WOMERSLEYS CONSERVATION PRODUCTS
ANY REPLACEMENT STONE TO BE USED FROM EXISTING OR APPROPRIATELY AND LOCALLY SOURCED
WALLS TO BE INTERNALLY REPAIRED AND STRENGTHENED TO STRUCTURAL ENGINEERS REPORT RECOMMENDATIONS AND DETAILS

WINDOWS & DOORS
EXISTING WINDOWS AND DOORS TO BE REMOVED AND REPLACED WITH SIMILAR APPROVED ENGINEERED TIMBER PRODUCTS

EXISTING ROOF
EXISTING ROOF TO BE STRIPPED
GOOD STONE SLATES TO BE RETAINED AND REUSED
NEW STONE SLATE TO BE BLENDED IN
ROOF STRUCTURE TO BE RE CONSTRUCTED
USING NEW TREATED TIMBER RAFTERS
OVER REPAIRED EXISTING TRUSSES AND PURLINS
ROOF TO BE INSULATED WITH 100MM K3 INSULATION
COVERED IN BREATHABLE TYVEK MEMBRANE
BATTENED AND CROSS BATTENED
AND RE COVERED IN STONE SLATE

GUTTERS
REPLACEMENT TIMBER GUTTERS REQUIRED TO ALL ROOF LINES, PROFIELS TO MATCH EXISTING
COLOUR : RAL 9004 SINGLE BLACK

WINDOWS
OPENINGS TO RECEIVE NEW ENGINEERED TIMBER WINDOWS TO BE DOUBLE GLAZED
COLOUR : RAL 9004 SINGLE BLACK
ALL WINDOWS TO BE SAT IN CHECK OR REBATED 120MM INTO OPENING REVEAL

ROOF LIGHTS
NEW ROOF LIGHTS TO BE VELUX CK04 FLUSH FITTING CONSERVATION ROOF LIGHTS

2021 NORTHERN DESIGN AWARDS FINALIST
2022 Best of Houzz Service
BUILD 2021 Home Builder Awards
BUILD Architecture Awards 2019

REVISION	DESCRIPTION	DATE
B	ALTERATIONS TO DESIGN TEAM COMMENTS	12/12/2021
C	REMOVAL OF ROOFLIGHT OPENINGS	30/8/22
D	ALTERATIONS TO DESIGN TEAM COMMENTS	4/11/22
-	-	-
-	-	-
-	-	-
-	-	-
-	-	-
-	-	-
-	-	-
-	-	-

NOTES

STATUS: PLANNING DRAWING

ORANGE DESIGN STUDIO.
ARCHITECTURAL PRACTICE
hello@orangedesignstudio.co.uk
59A, Huddersfield Road, Mirfield, WF14 8AA
orangedesignstudio.co.uk
01924 650930

COPYRIGHT © ORANGE DESIGN STUDIO LIMITED

PROJECT TITLE: YEW TREE FARM
DRAWING TITLE: PLOTS 1-4 - DEMOLITION

SCALE	DRAWN	CHECKED	PROJECT REFERENCE
1:100	JH	JH	ODS_20/294

PAPER SIZE	DWG NUMBER	DATE	REVISION
A1	(72)011D	16/04/21	D

CLIENT: RADCLIFFE DEVELOPMENTS (FARNLEY)