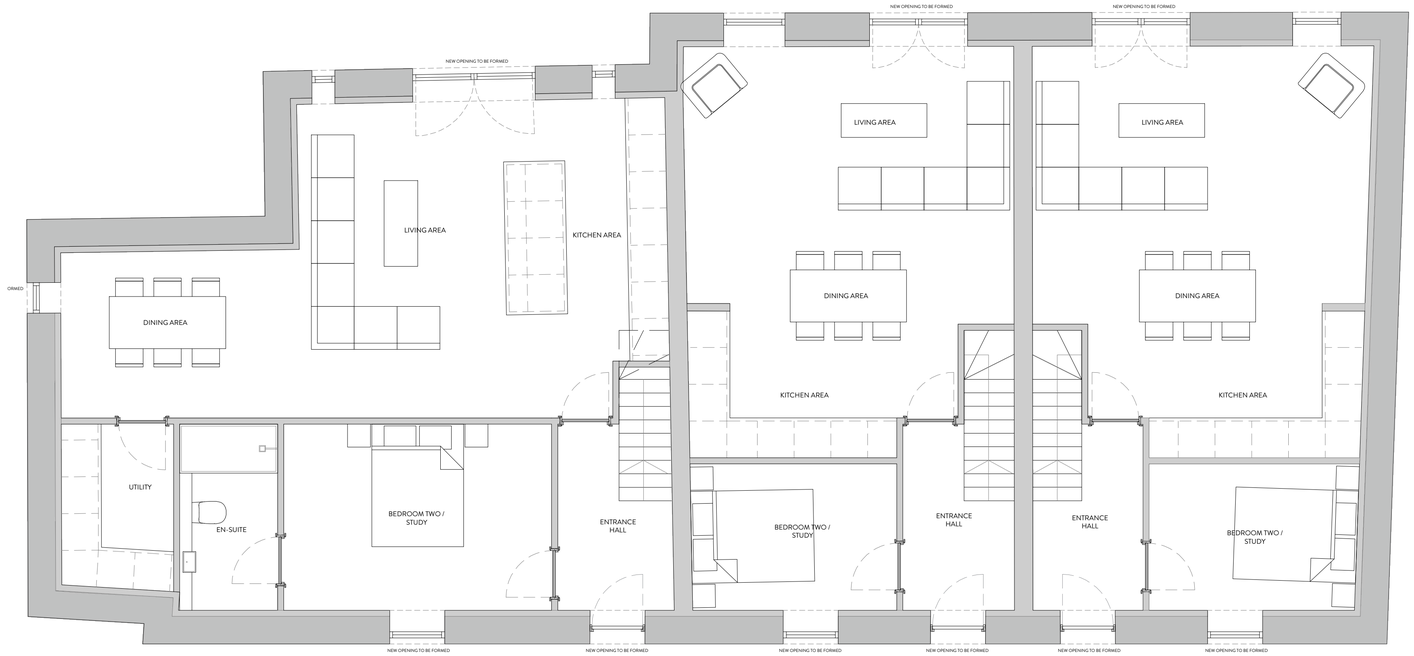

PROPOSED GROUND FLOOR.
1:50

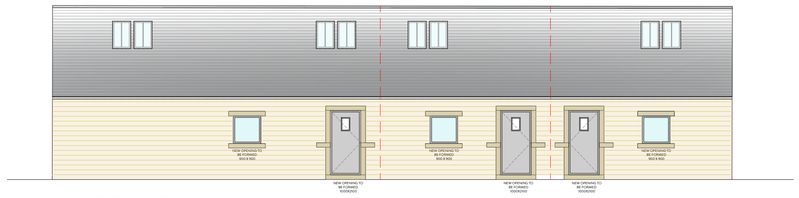

PROPOSED FRONT ELEVATION.
1:100

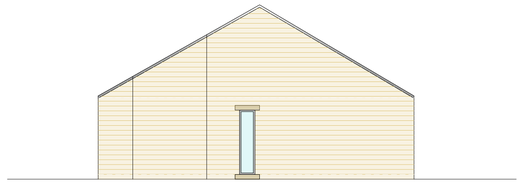

PROPOSED SIDE ELEVATION.
1:100

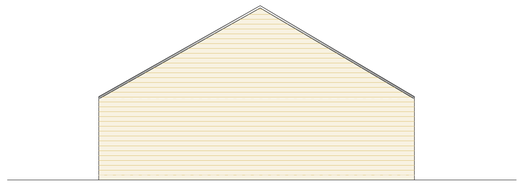

PROPOSED SIDE ELEVATION.
1:100

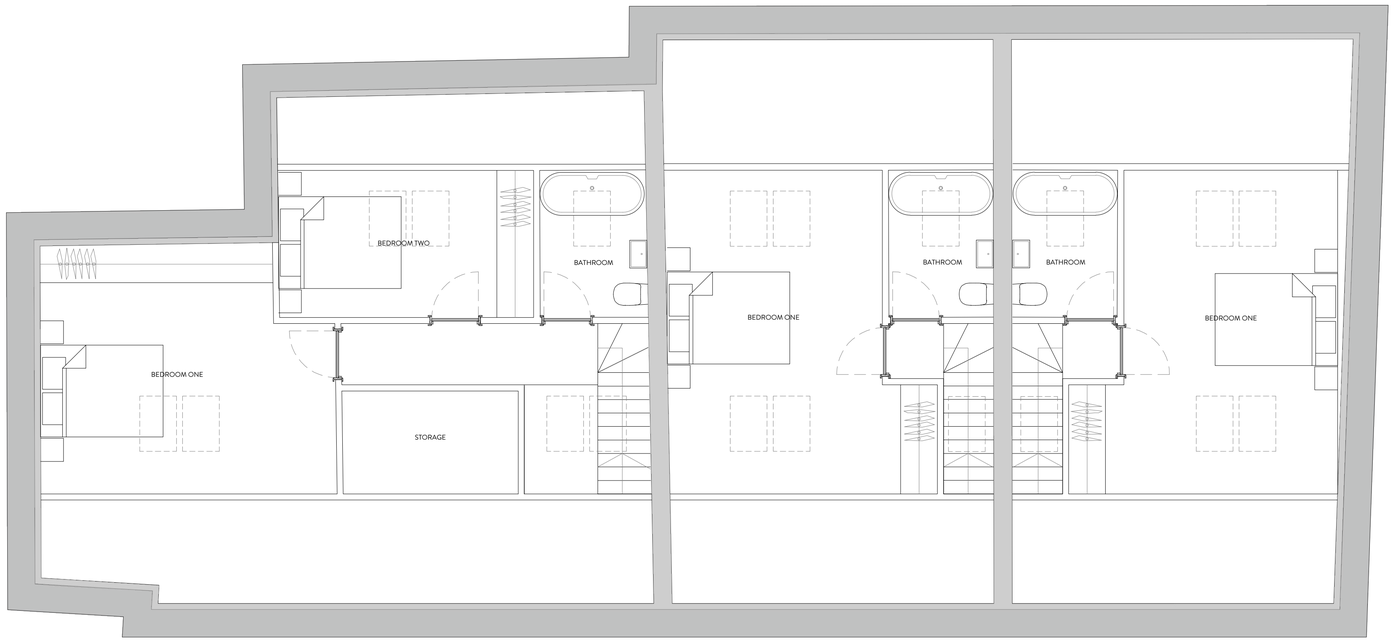

PROPOSED FIRST FLOOR.
1:50

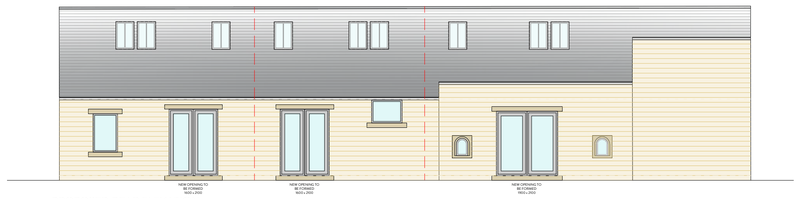

PROPOSED REAR ELEVATION.
1:100

2021 Best of Houzz Service

BUILD 2021 Home Builder Awards

BUILD Architecture Awards 2019

NORTHERN DESIGN AWARDS FINALIST 2016

REVISION	DESCRIPTION	DATE
-	-	-
-	-	-
-	-	-
-	-	-
-	-	-
-	-	-
-	-	-
-	-	-
-	-	-
-	-	-
-	-	-

NOTES

STATUS
PLANNING DRAWING

ORANGE DESIGN STUDIO.
ARCHITECTURAL PRACTICE

hello@orangedesignstudio.co.uk
59A, Huddersfield Road, Mirfield, WF14 8AA
orangedesignstudio.co.uk
01924 650930

COPYRIGHT © ORANGE DESIGN STUDIO LIMITED

PROJECT TITLE: YEW TREE FARM

DRAWING TITLE: HOUSE TYPE TWELVE - CONVERSION

SCALE	DRAWN	CHECKED	PROJECT REFERENCE
1:100	JH	JH	ODS_20/294
PAPER SIZE	DWG NUMBER	DATE	REVISION
A1	(72)012	16/04/21	A

CLIENT: RADCLIFFE DEVELOPMENTS (FARNLEY)