
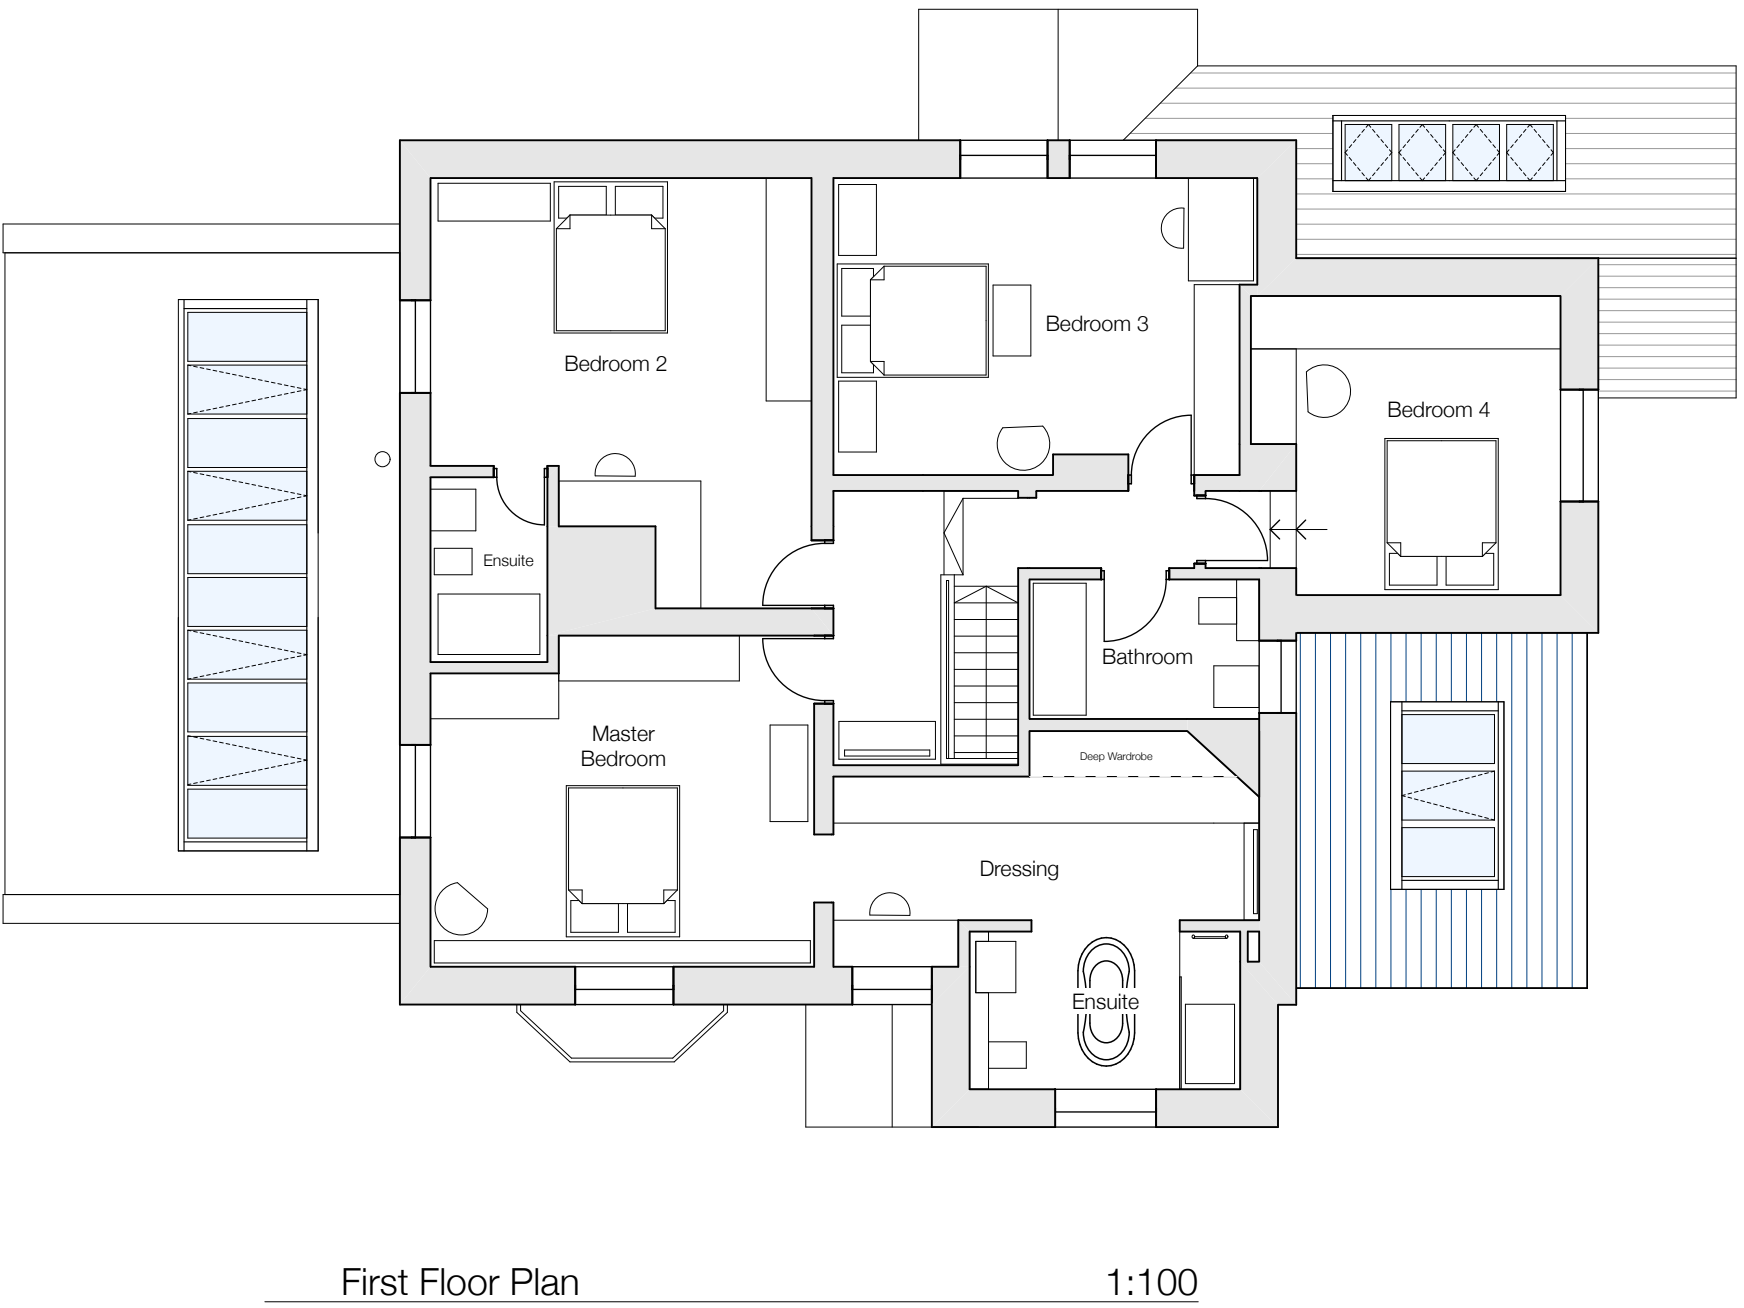
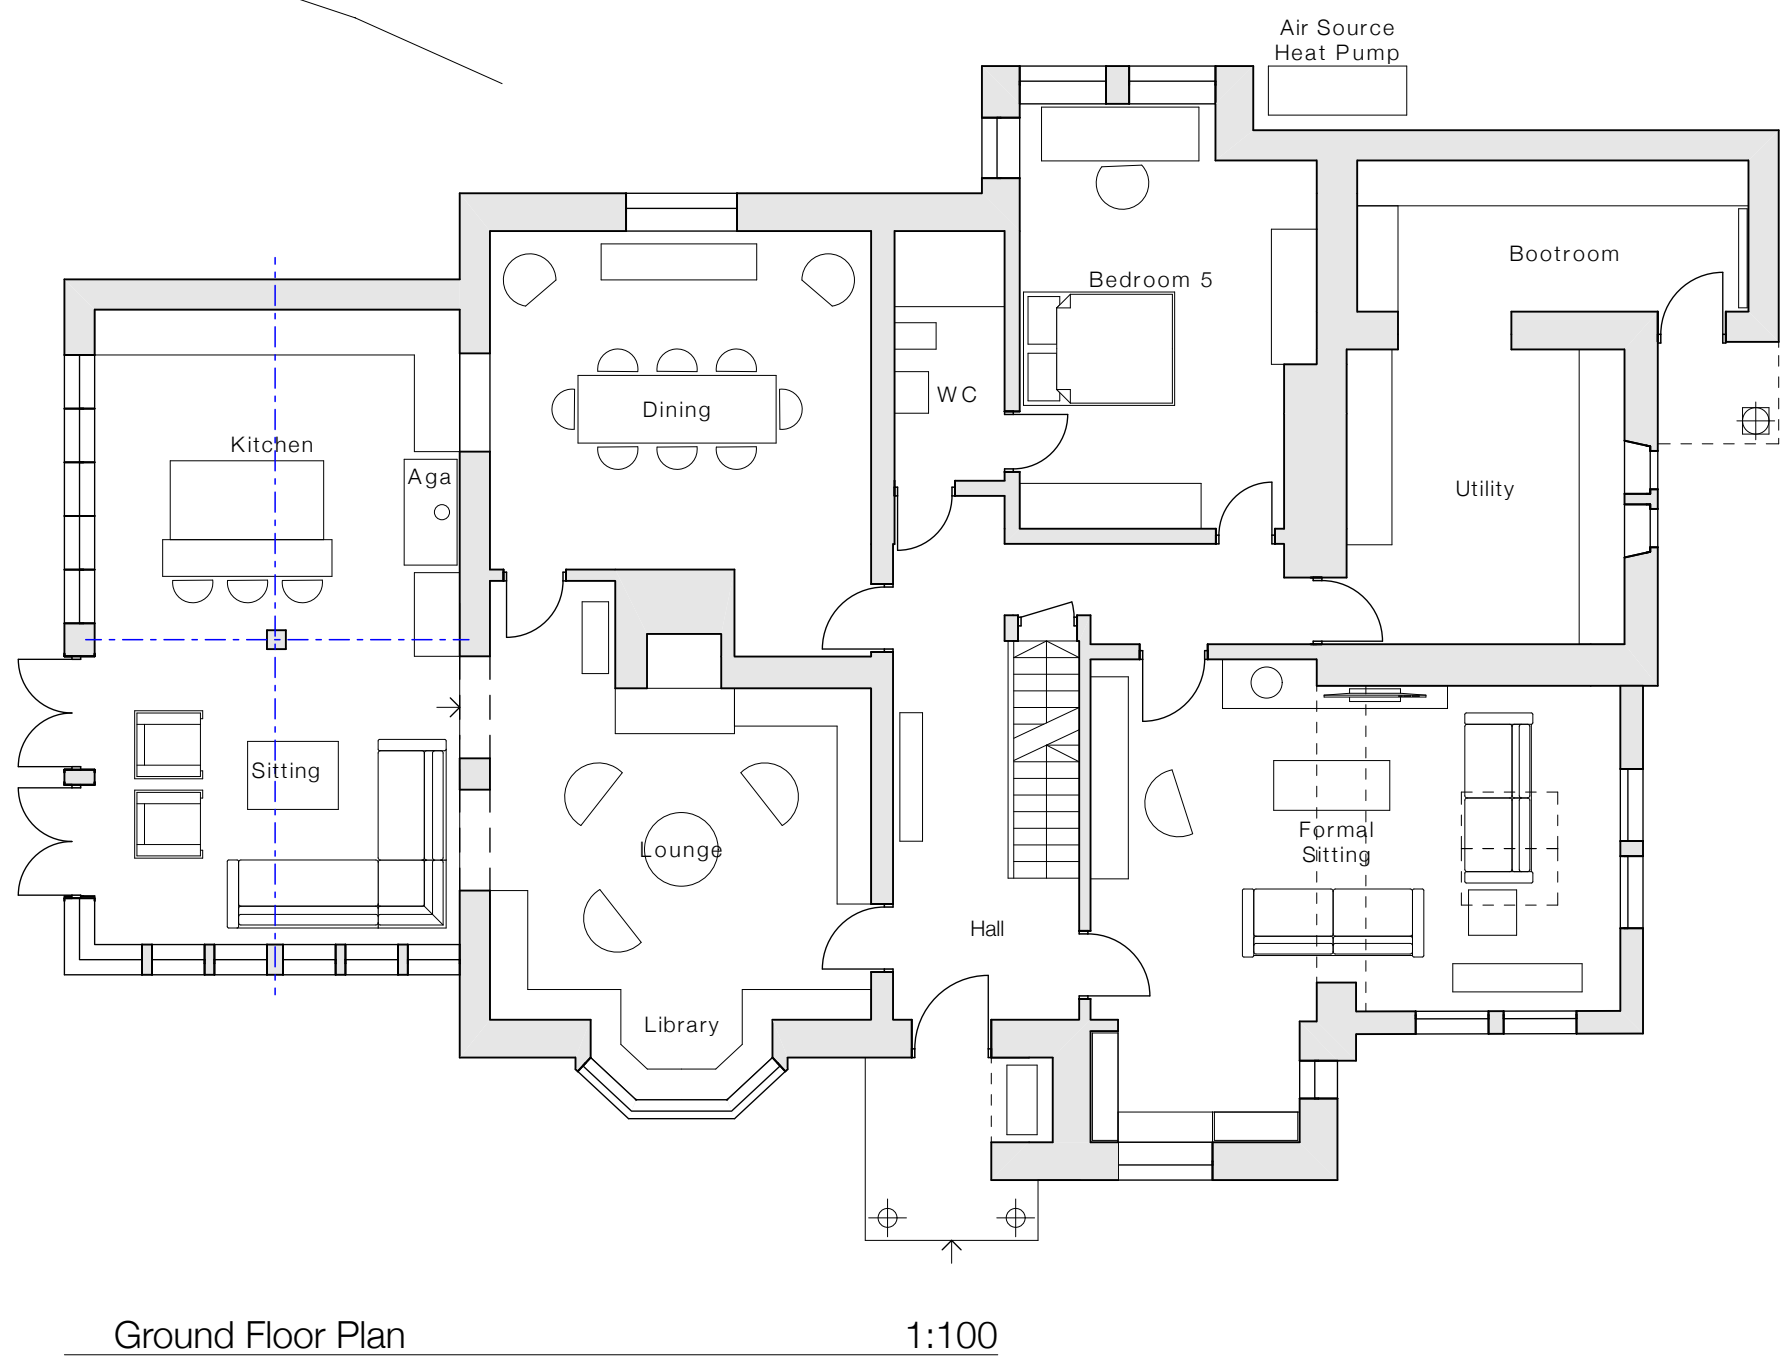
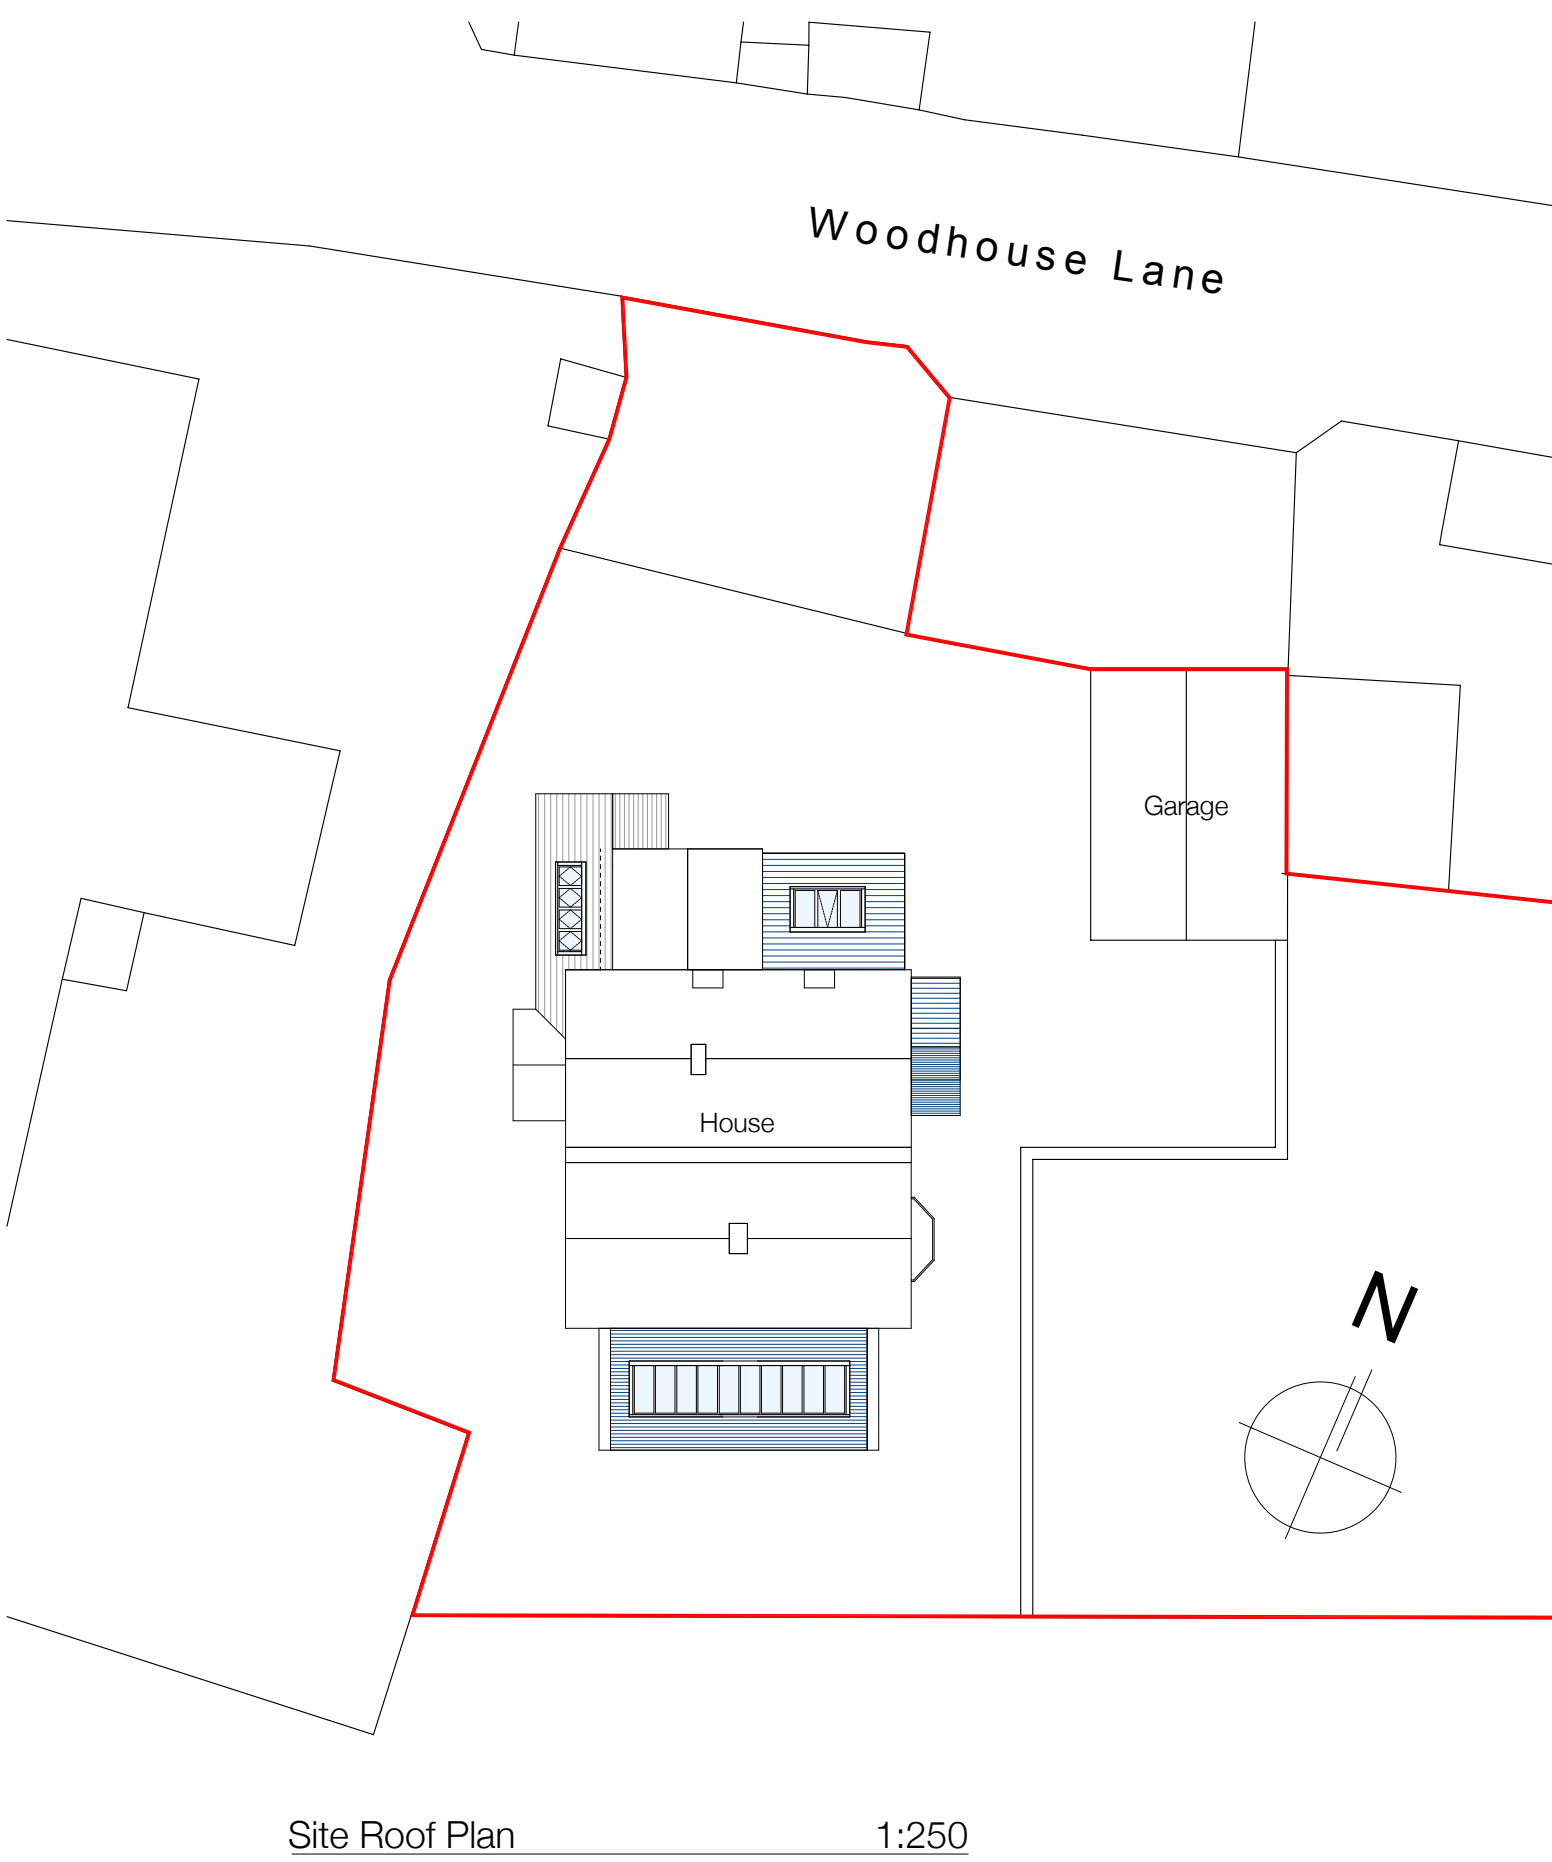
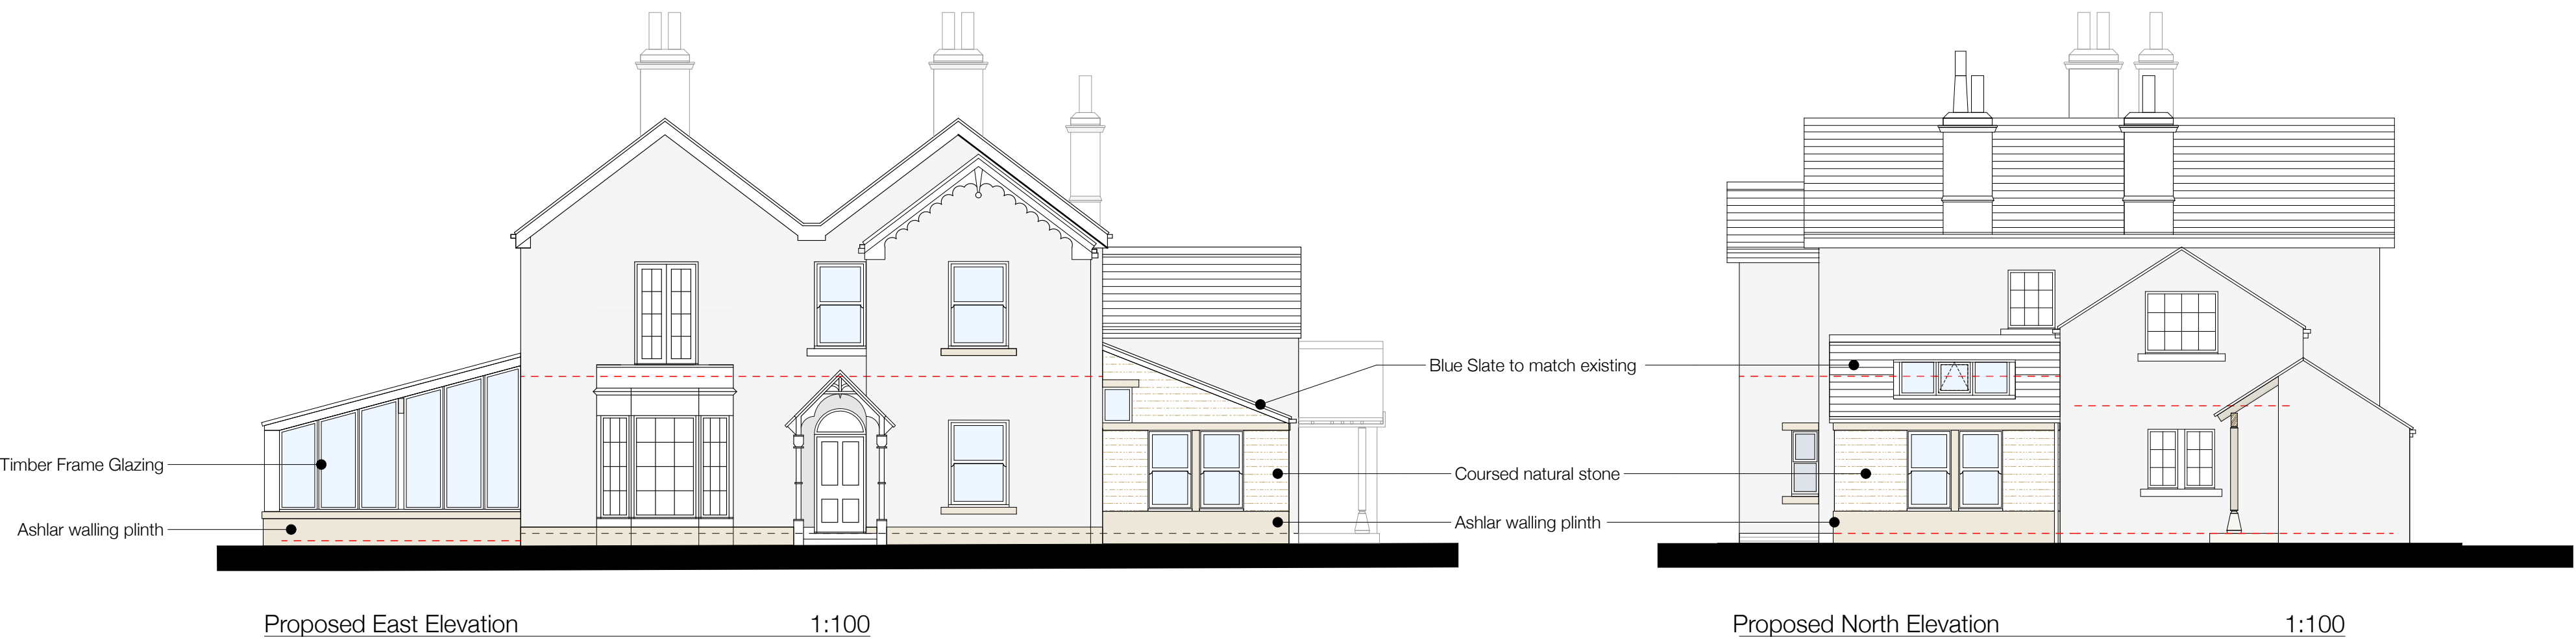


Notes

Do not scale from drawing, use figured dimensions only.
All dimensions must be checked and verified on site prior to commencement of work and architect to be notified of any discrepancies.
This drawing is intended to permit overall scheme proposals only and cannot be used for construction purposes without further information.

Rev		Drawn	Checked	Date
A	Revised following client meeting	MJN		24.6.21
B	Air source heat pump added	MJN		29.6.21
C	Material Notes added	MJN		27.7.21

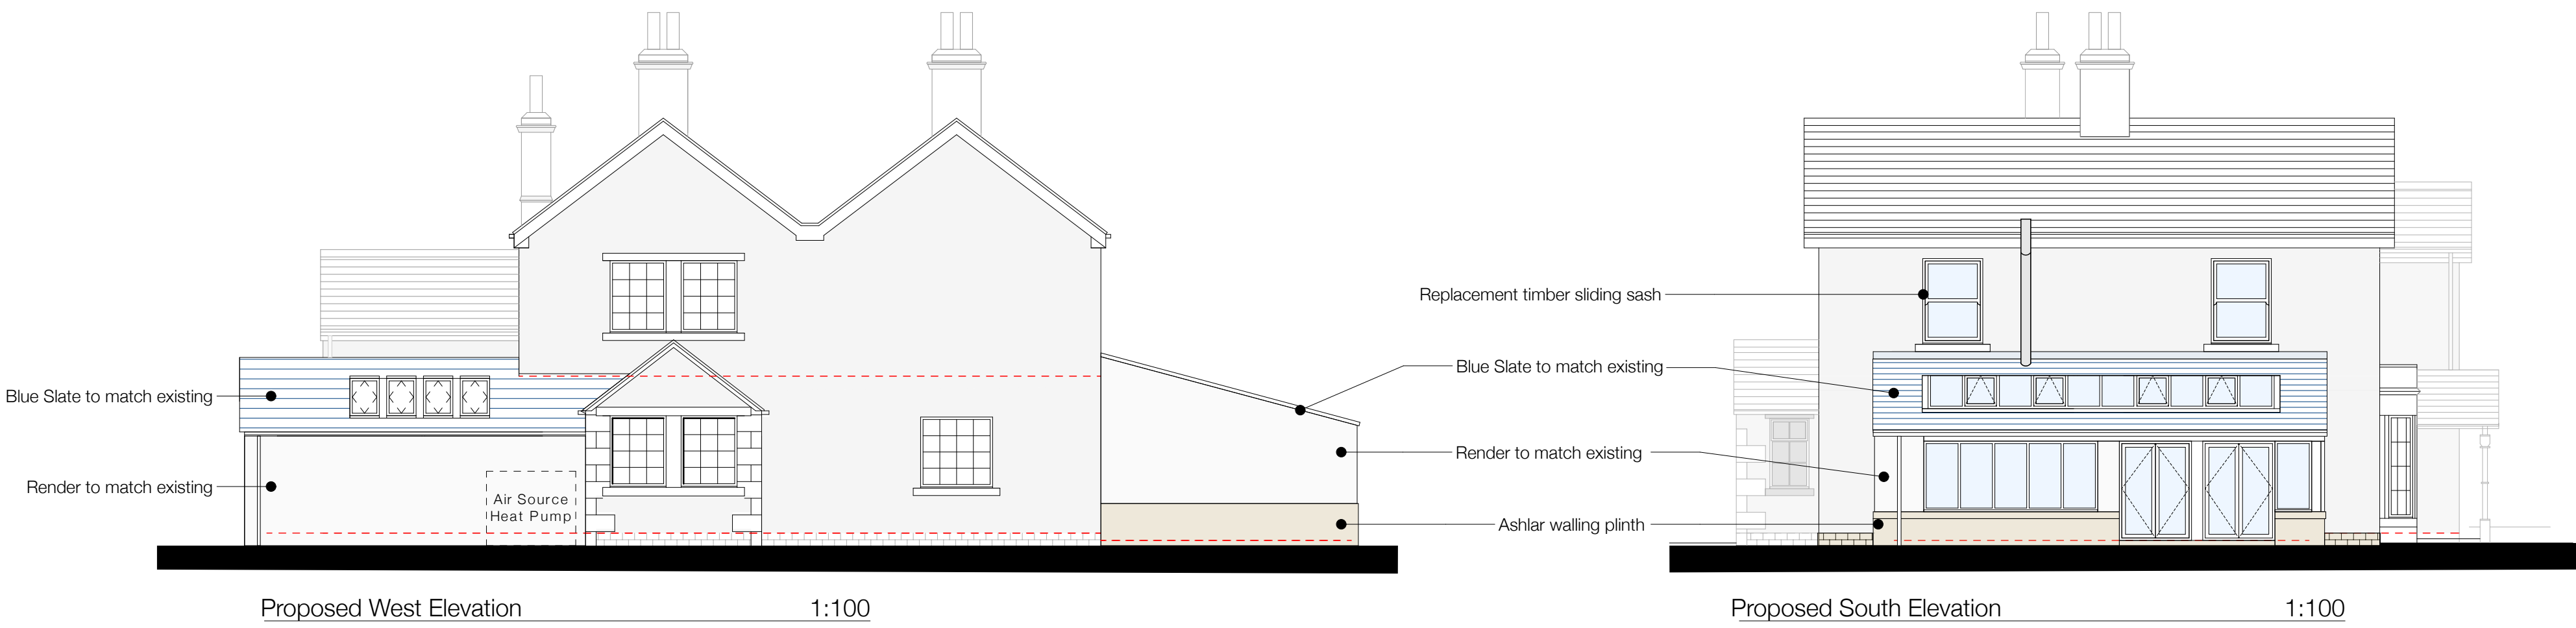

NB - New rainwater pipes connected to existing gullies utilising existing drainage system.

Job Title Extensions & Alterations, Woodhouse Farmhouse, Woodhouse Lane, Huddersfield	
Client Rob & Lucy Otter	
Status Planning	Company AD
Drawing Proposed Plans & Elevations	Scale & A1 1:100 / 1:250
Date May 2021	Drawn MJN
Drawing No. 3414 (0-) 06	Revision C

ONE17
ARCHITECTS & INTERIOR DESIGNERS

The Dychehouse, Armitage Bridge
Huddersfield, West Yorkshire HD4 7PD
T 01484 668 000 F 01484 668 001
E solutions@one17design.com

ONE17DESIGN.COM