
N

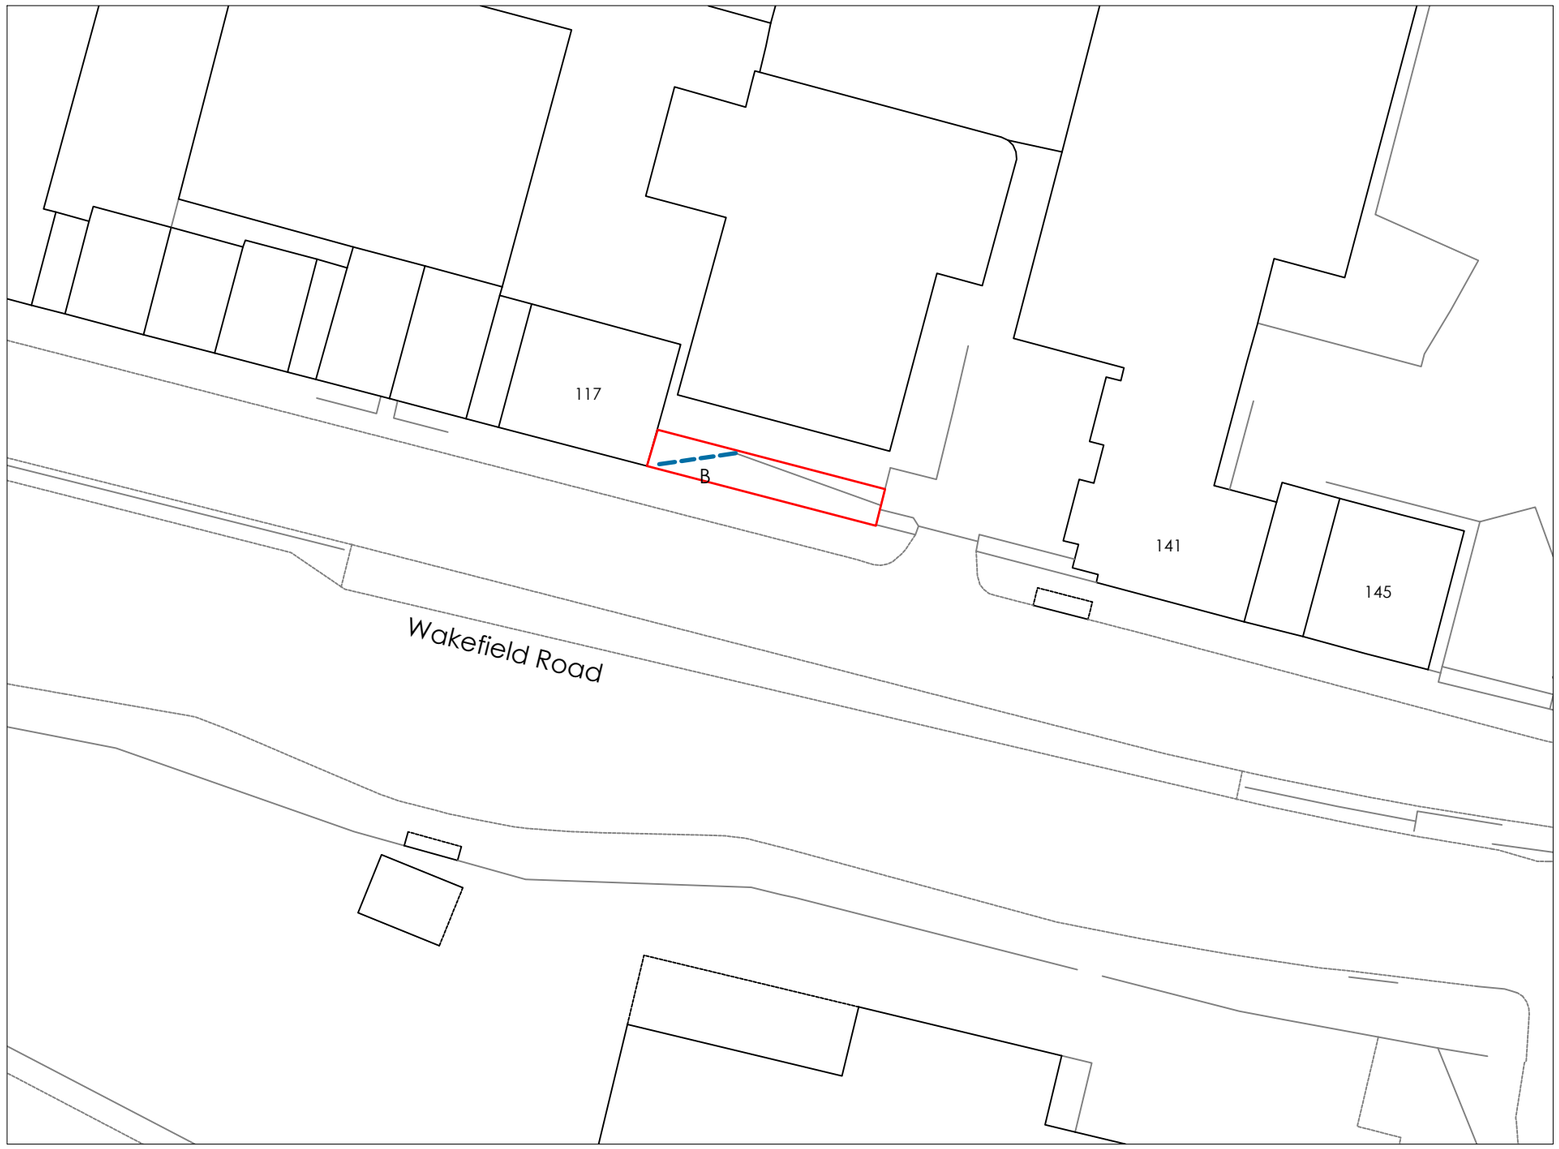

0 20m 40m

Title
Proposed Site Plan

Address
Land And Buildings On The North East Side Of Wakefield Road, Moldgreen, HD5 9AN

Client

Job No. NEWCO-ENG-00467
Issued 12/01/21

Scale
1:500 @ A3

Key
1. Site Boundary
2. Proposed Media Screen

All information is to be checked on site for accuracy and fit. Only drawings with WD status with the most recent revision are to be used for construction.