

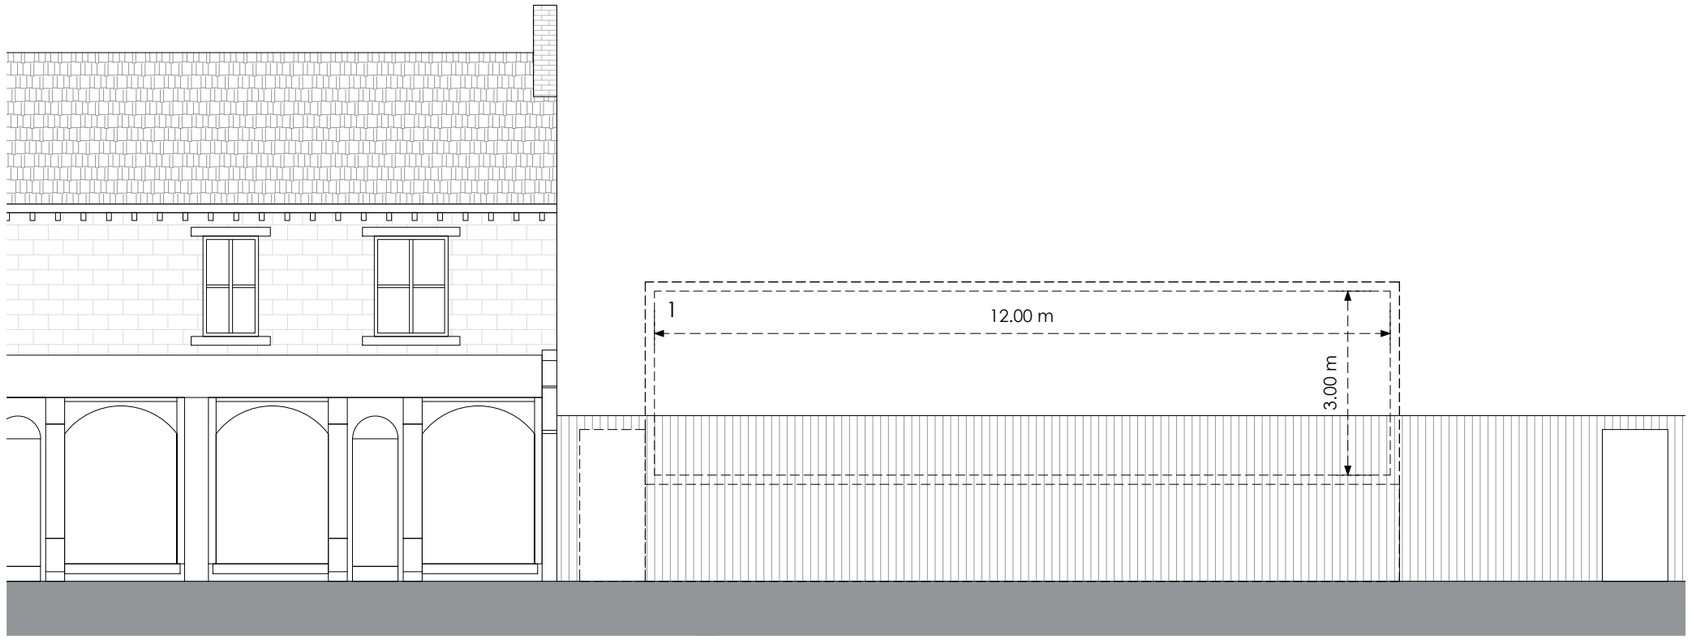


Front Panel A

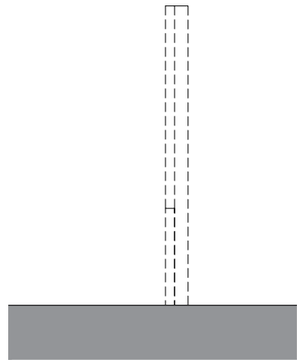


Side

Existing

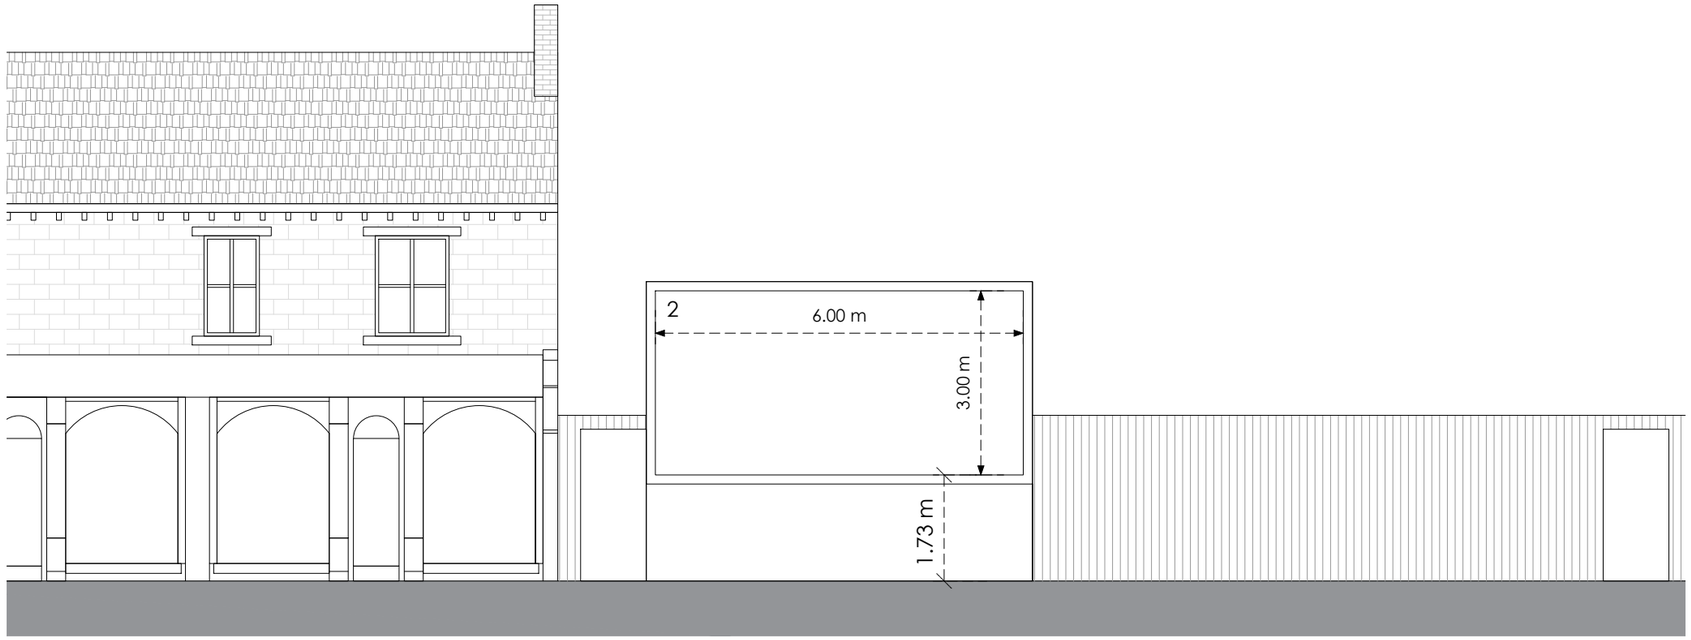

Front Panels B & C

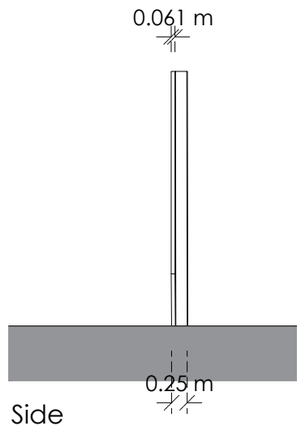

Side

Proposed

0 4m 8m

Title
Existing and Proposed Elevations

Address
Land And Buildings On The North East Side Of Wakefield Road, Moldgreen, HD5 9AN

Client

Job No. NEWCO-ENG-00467

Issued 12/01/21

Scale
1:100 @ A3

Key

1. Former Advertisement Now Removed
2. Proposed Media Screen

All information is to be checked on site for accuracy and fit. Only drawings with WD status with the most recent revision are to be used for construction.