


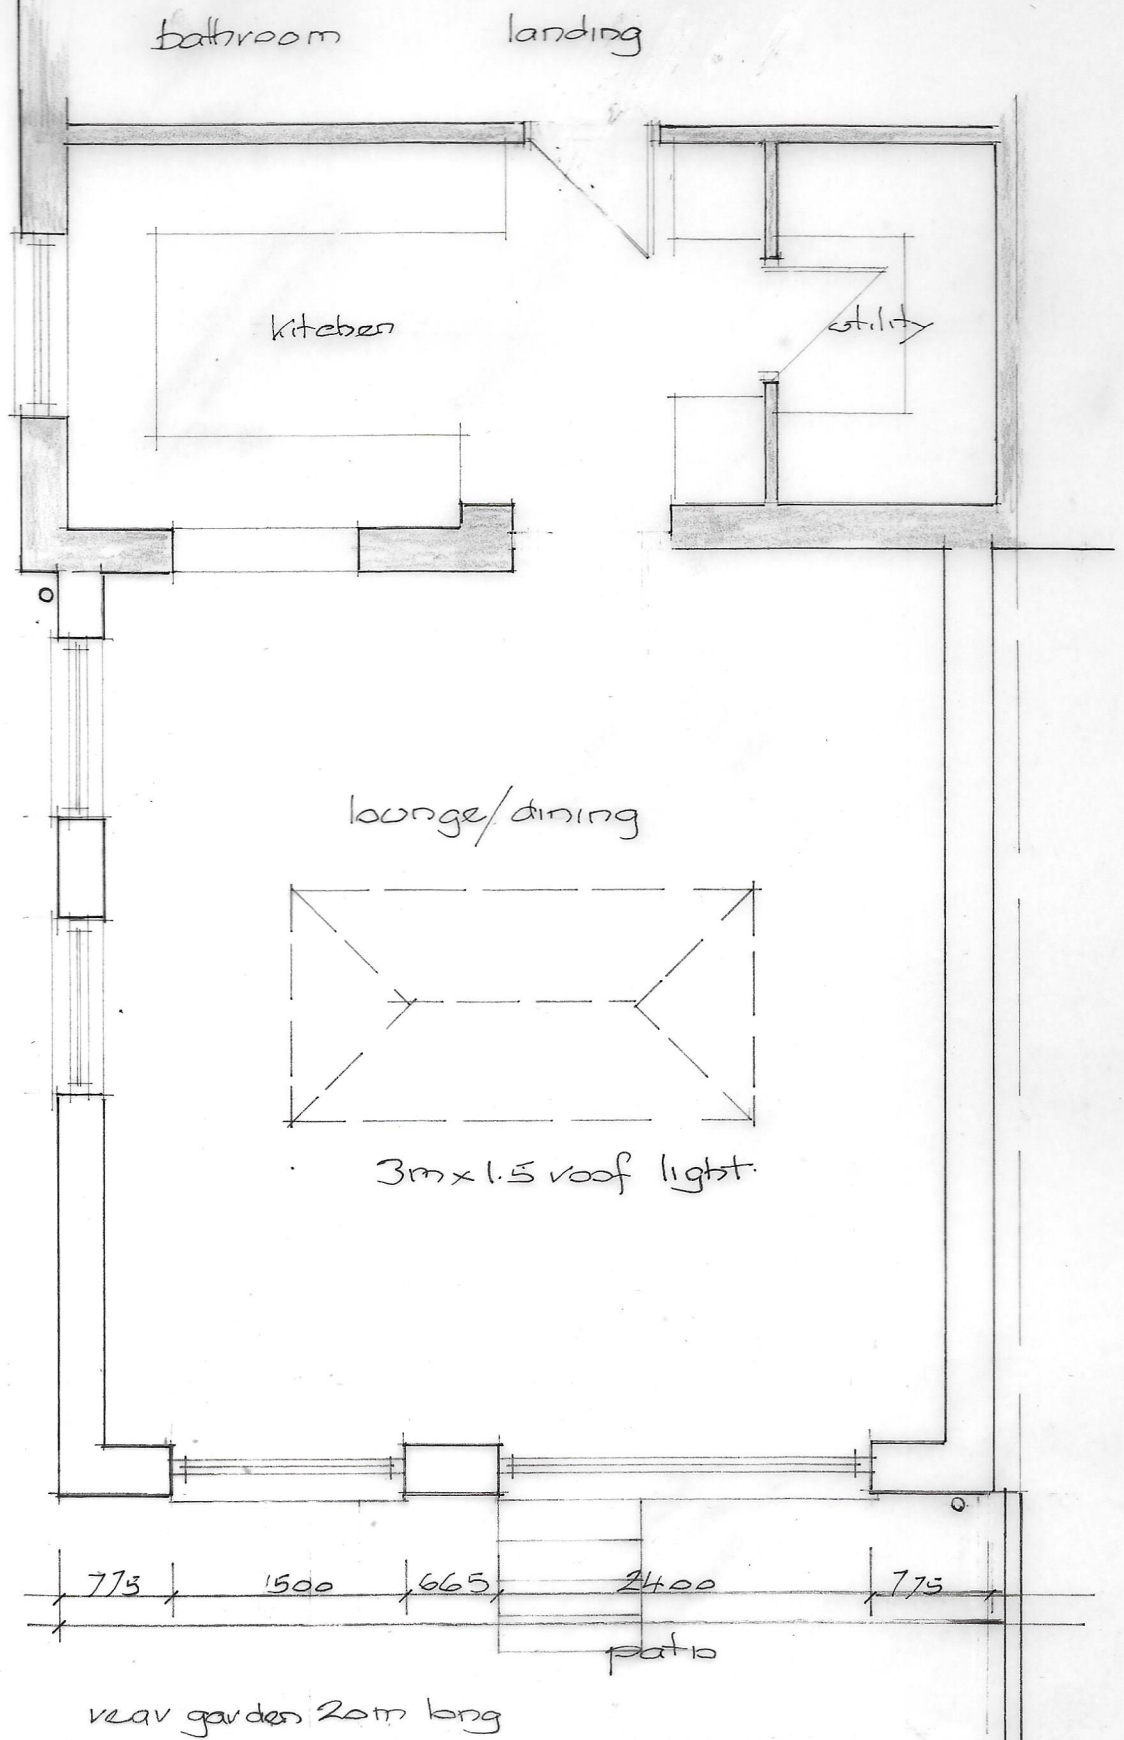

proposed plan

1:50

proposed rear extension

27 Park Road Clayton West Hudds

21/0/11/2