THIS DRAWING IS COPYRIGHT. © ALL DIMENSIONS TO BE CHECKED ON SITE PRIOR TO COMMENCEMENT OF WORK. THSM LTD TO BE NOTIFIED OF ANY OMISSIONS OR ERRORS. THIS DRAWING IS NOT TO BE SCALED.

THSM LTD CANNOT BE HELD RESPONSIBLE FOR THE ACCURACY OF INFORMATION PRODUCED BY OTHERS FOR THE PURPOSES OF PRODUCING OUR DRAWINGS I.E. TOPOGRAPHICAL SURVEYS. AREA MEASUREMENTS ARE PROVIDED FOR INFORMATION ONLY. ANY VERIFICATION OF MEASUREMENTS SHOULD BE SOUGHT FROM A SUITABLY QUALIFIED SURVEYOR. THSM LTD CANNOT BE HELD RESPONSIBLE FOR THE ACCURACY OF COMPUTER SOFTWARE USED TO DETERMINE MEASUREMENTS.

DO NOT SCALE - ASK FOR DIMENSION

USE ONLY FOR PURPOSE INDICATED BELOW

Aboracultral Surveyor to confirm sizes and location of trees

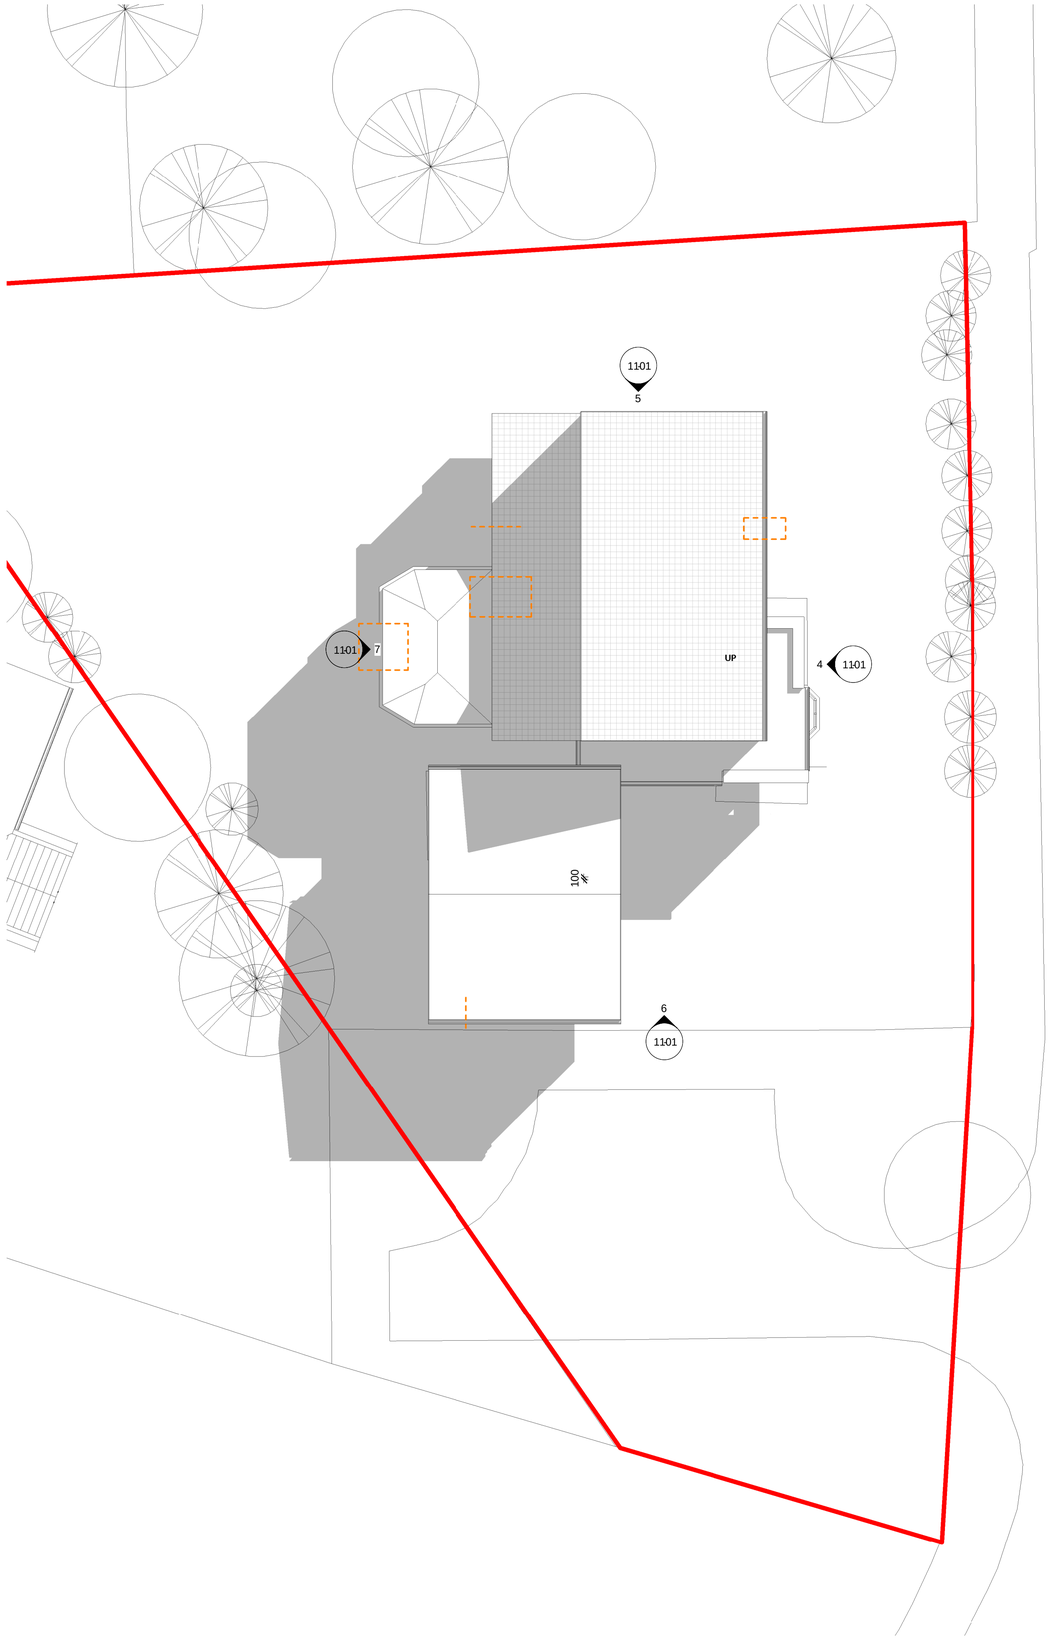

Existing Site Plan

1 : 100

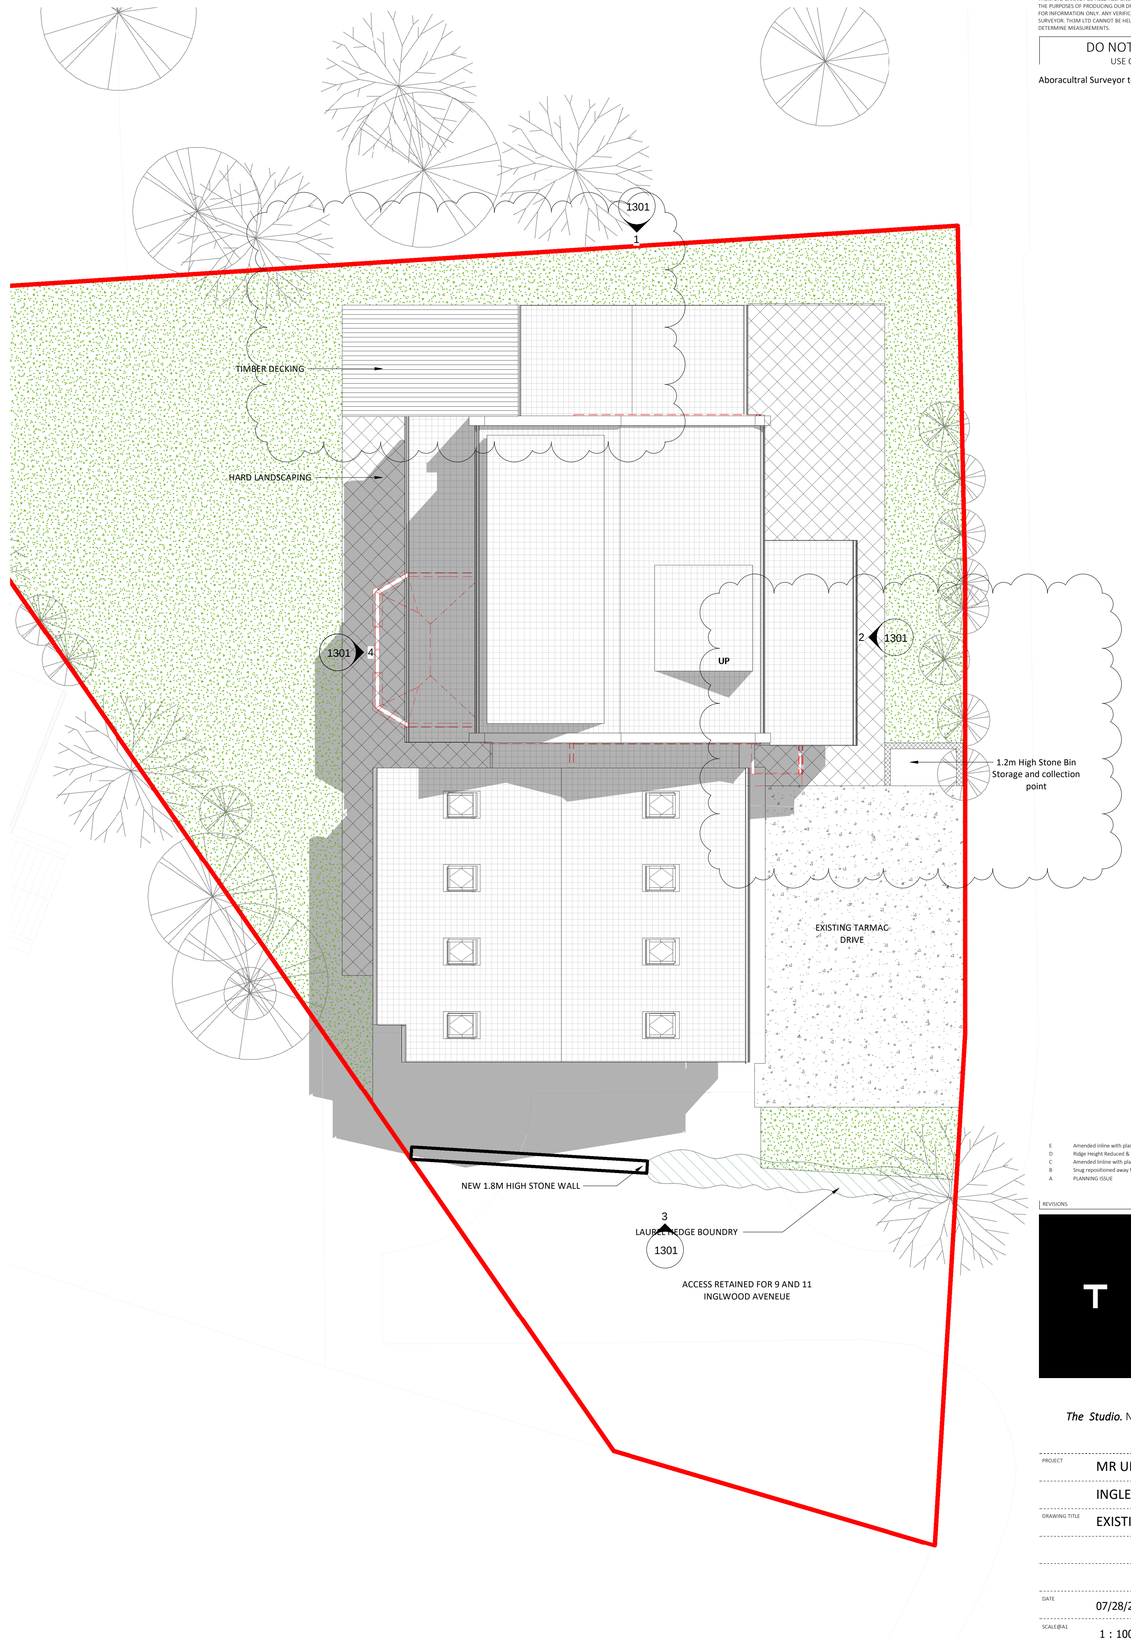

Proposed Site Plan

1 : 100

E	Amended inline with planners comments	03 Aug 22
D	Ridge Height Reduced & Front Dormer altered	21 July 22
C	Amended Inline with planners comments	6 APR 22
B	Snug repositioned away from trees	20 Mar 22
A	PLANNING ISSUE	AUG 21 AI

REVISIONS DATE/DRAWN

www.TH3M.co

The Studio. No 90 New North Road, Huddersfield, HD1 5NE

Tel. +44 (0)1484 366131

Email. Hello@TH3M.co

PROJECT: MR UNZAIR

INGLEWOOD AV

DRAWING TITLE: EXISTING AND PROPOSED SITE PLANS

DATE: 07/28/21 DRAWN: HS

SCALE@A1: 1 : 100 CHECK: AI

STATUS: SUITABILITY:

JOB NO.: ST21.208

DRAWING NO.: ST21.208-P-1002 REVISION: E