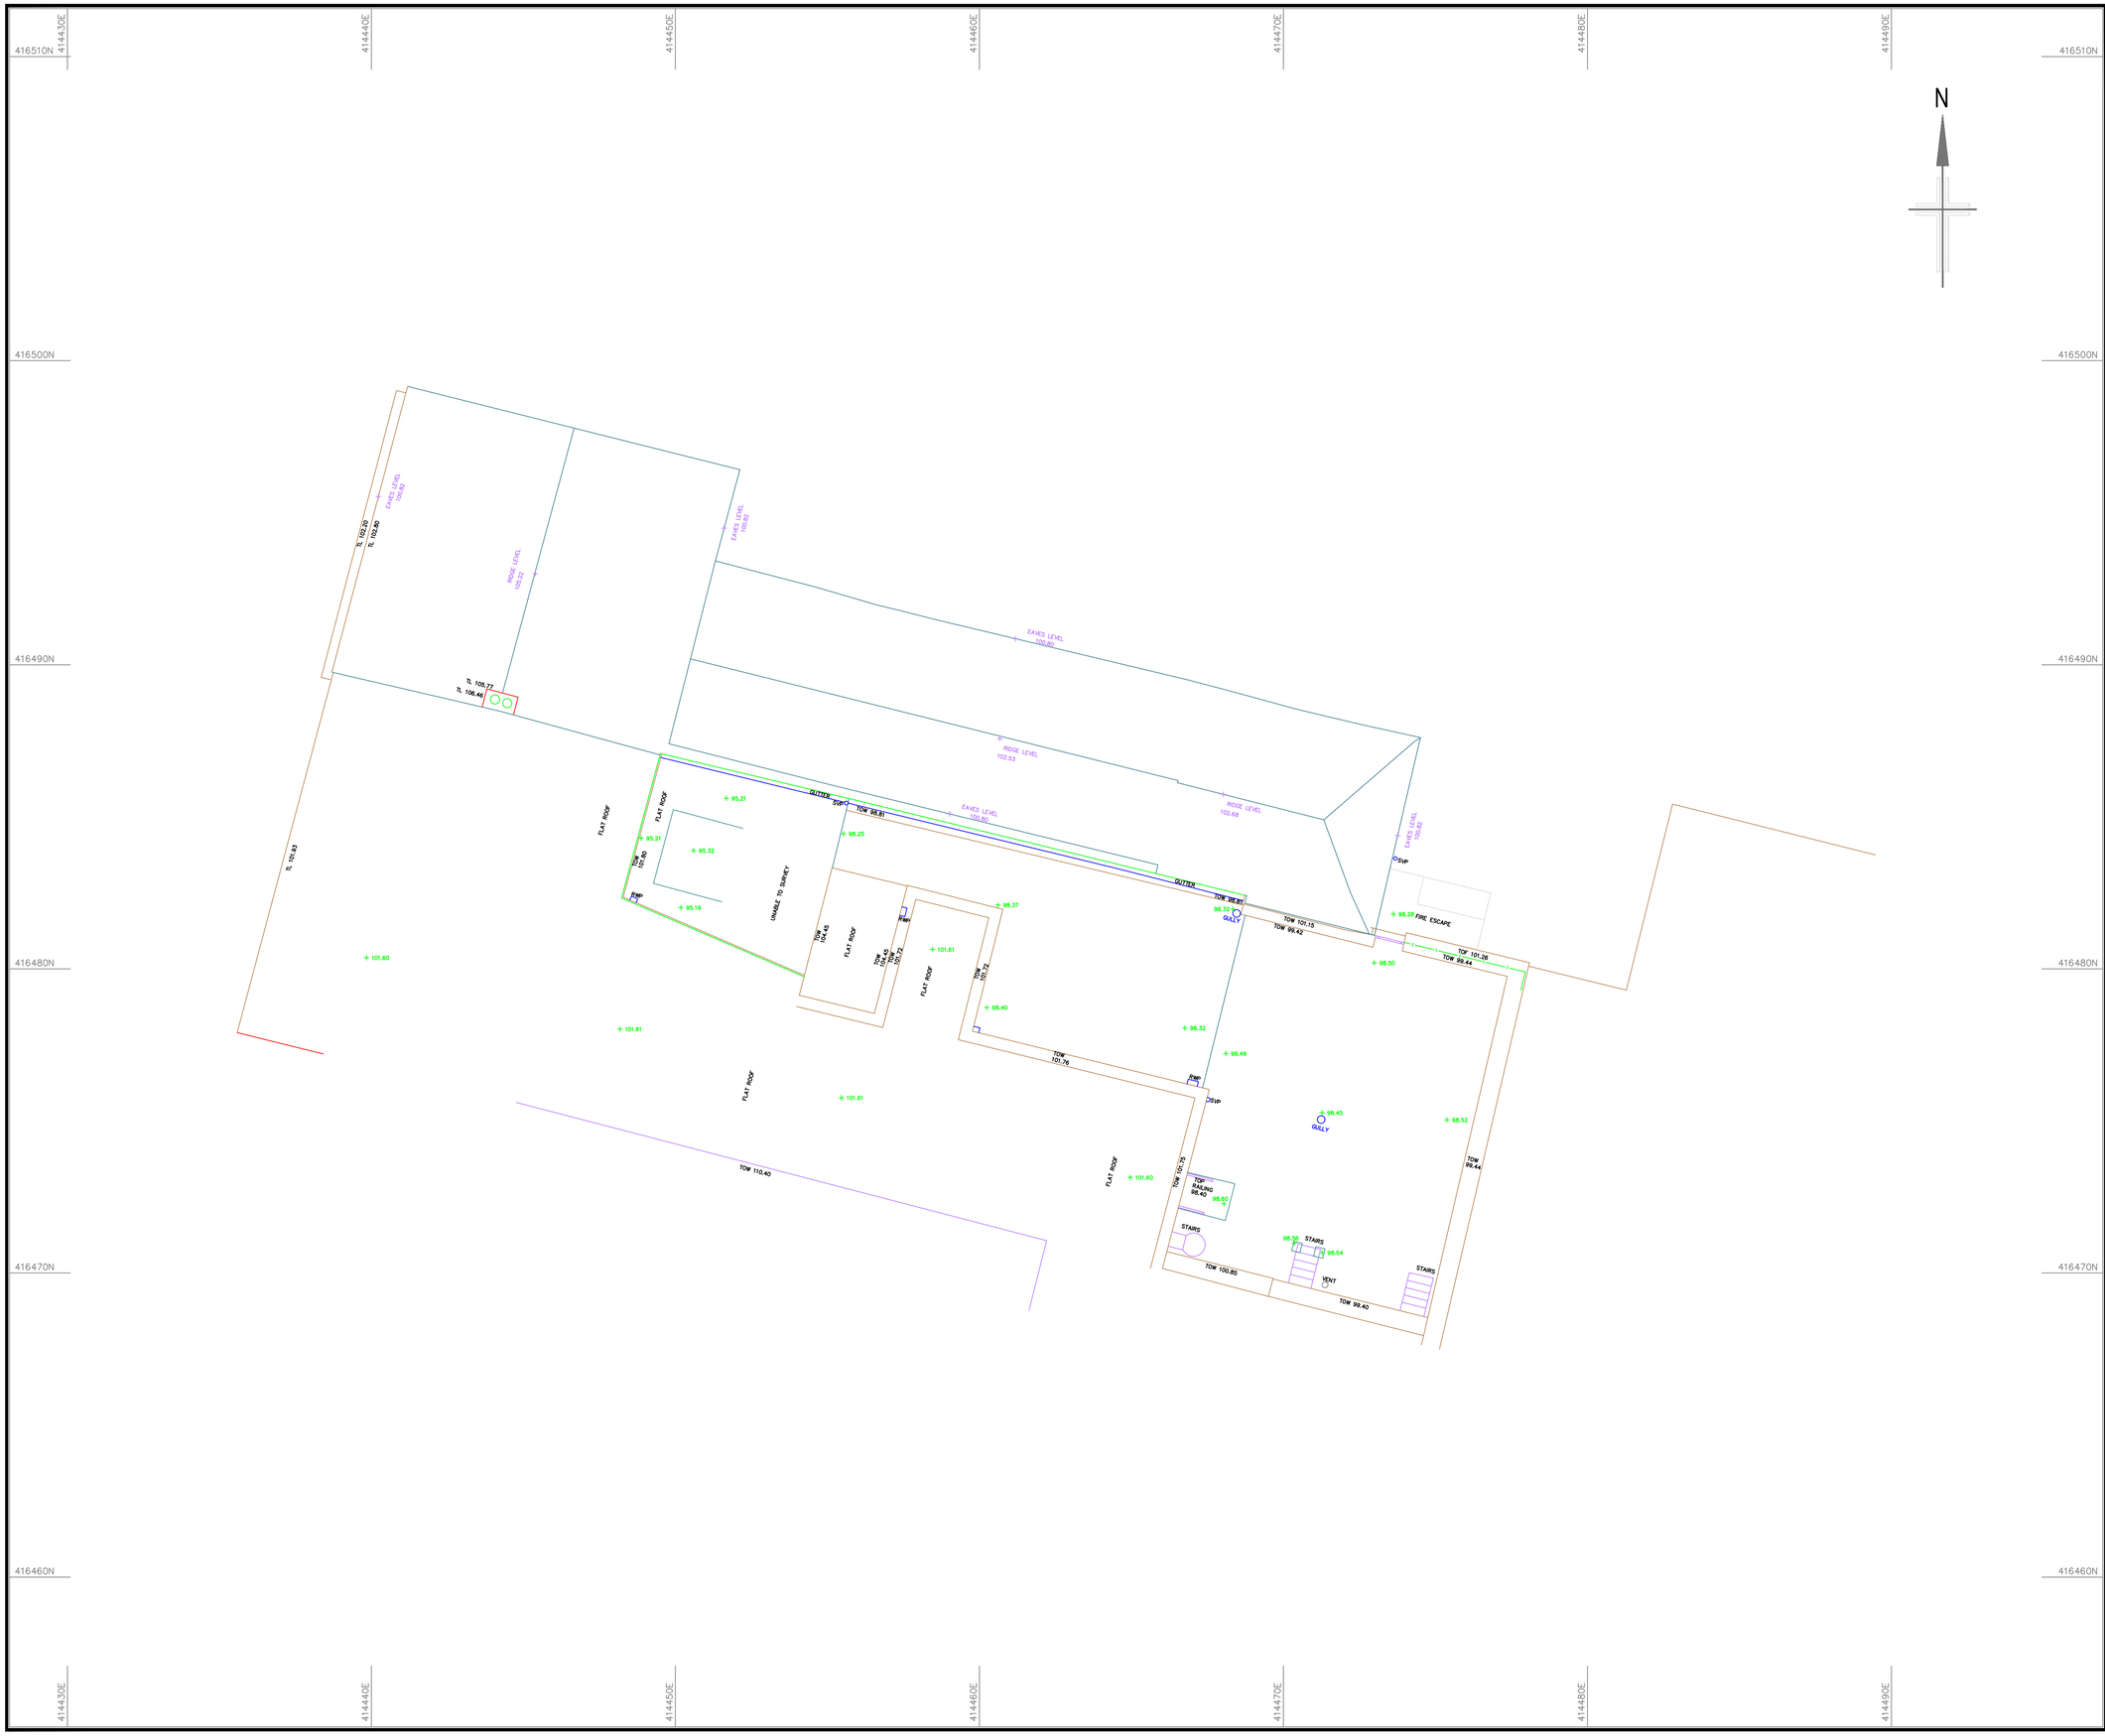

Notes

This drawing and the information contained therein is Issued in confidence and is the copyright of Met Geo Environmental Ltd. Disclosure of this information to Third Parties and unauthorised copying or replication of this data without approval is forbidden.

Grid : OS National Grid.
Using the OS GPS Network and applying OSTN15 transformation and then removing the scale factor for true distances with a one-step transformation centred on GPS1

Datum : OS Level Datum.
Using the OS GPS Network and applying OSGM15 National Geoid Model to obtain local area corrections.

KEY

CEILINGS

(2.22)	FLOOR TO CEILING HEIGHT
[32.98]	CEILING LEVEL
APL 32.98	APEX LEVEL
SPL 32.98	SPRING LEVEL
APX 2.98	FLOOR TO APEX
SPR 2.02	FLOOR TO SPRING
SUS	SUSPENDED CEILING

WINDOWS

F-C 1.43	FLOOR TO CILL
C-H 2.29	CILL TO HEAD
C-SPR 1.43	CILL TO SPRING
C-APX 2.29	CILL TO APEX
CL 22.84	CILL LEVEL
HL 24.76	HEAD LEVEL

BEAMS

BMH 3.52	FLOOR TO U/S OF BEAM
BML 32.16	LEVEL TO U/S OF BEAM
HAPL 33.26	LEVEL TO APEX OF BEAM HAUNCH
HSPL 32.95	LEVEL TO SPRING OF BEAM HAUNCH
PUR 32.95	LEVEL TO U/S OF PURLIN

FLOORS

+ 116.12	FLOOR LEVEL

RECESSES

BH 0.86	FLOOR TO RECESS BASE
BL 32.22	RECESS BASE LEVEL
TH 3.35	BASE TO TOP OF RECESS
TL 35.68	U/S OF RECESS LEVEL

DOORS

DH 2.67	FLOOR TO U/S OF DOOR FRAME
DHL 33.45	U/S OF DOOR FRAME LEVEL

OTHER

TOW 31.23	TOP OF WALL LEVEL
AH	ACCESS HATCH
←	STAIRS UP

Rev	Date	Drawn	Description	Check
-	--/--/----	--	--	--

Met® GEO ENVIRONMENTAL
Southgate House
Pontefract Road
Stourton
Leeds
West Yorkshire
LS10 1SW
T: +44 [0] 1132 008 900
F: +44 [0] 1132 008 901
E: admin@metgeoenvironmental.com
W: www.metgeoenvironmental.com

Client
ACUMEN DESIGNERS & ARCHITECTS

Site
61-65 NEW STREET
ALBERT YARD, HUDDERSFIELD, HD1 2BQ

Title
EXISTING ROOF PLAN

Surveyed	JM	Drawn	GI
Check	DA	Date	03/07/2020
Scale 1:100	Job No P20-00712	Sheet Size A1	Rev 01

DWG Ref

Project Number	Origin	Zone	Level	Desc	Type	Role	Sheet
P20-00712	MET	EXT	XX	RFP	M2	B	001