



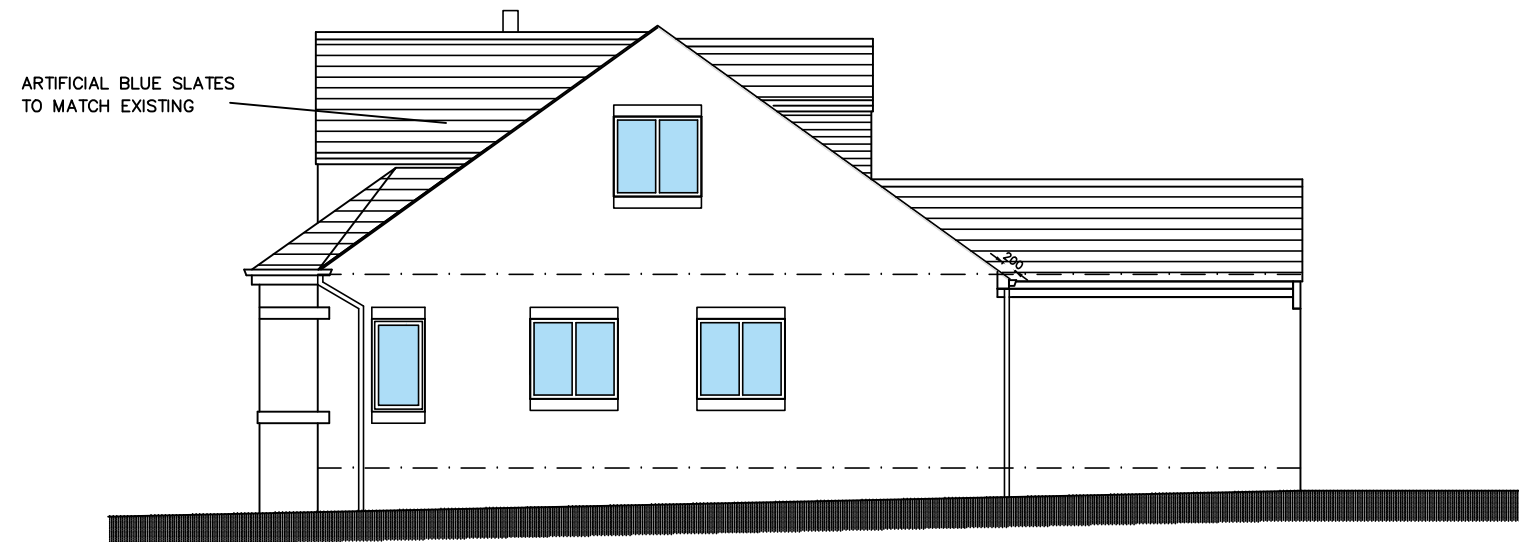

EAST ELEVATION

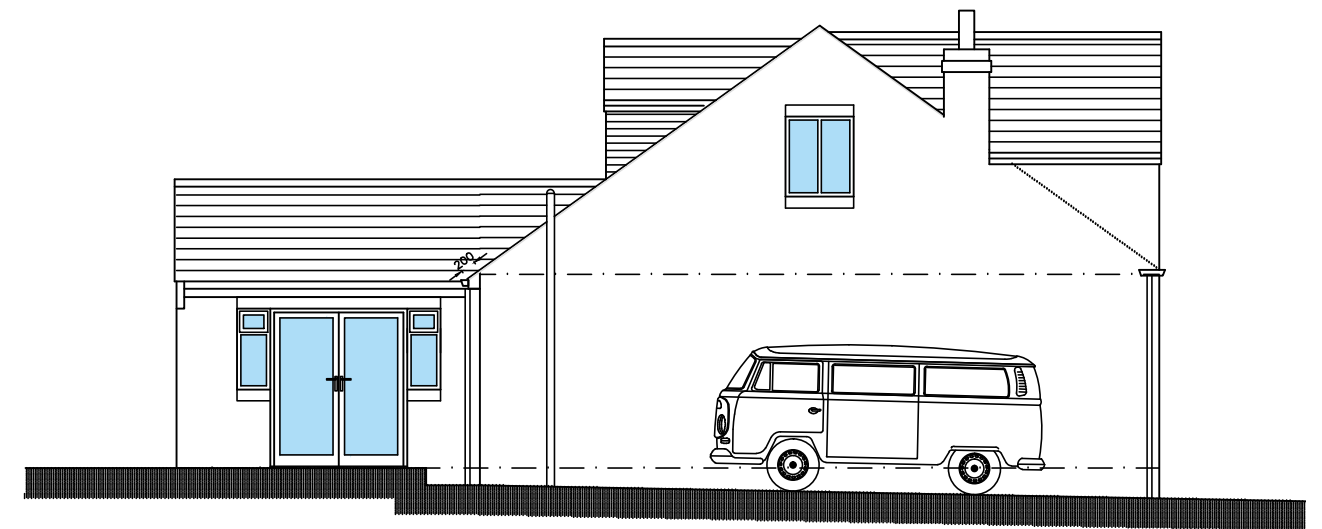

WEST ELEVATION



SOUTH ELEVATION



NORTH ELEVATION