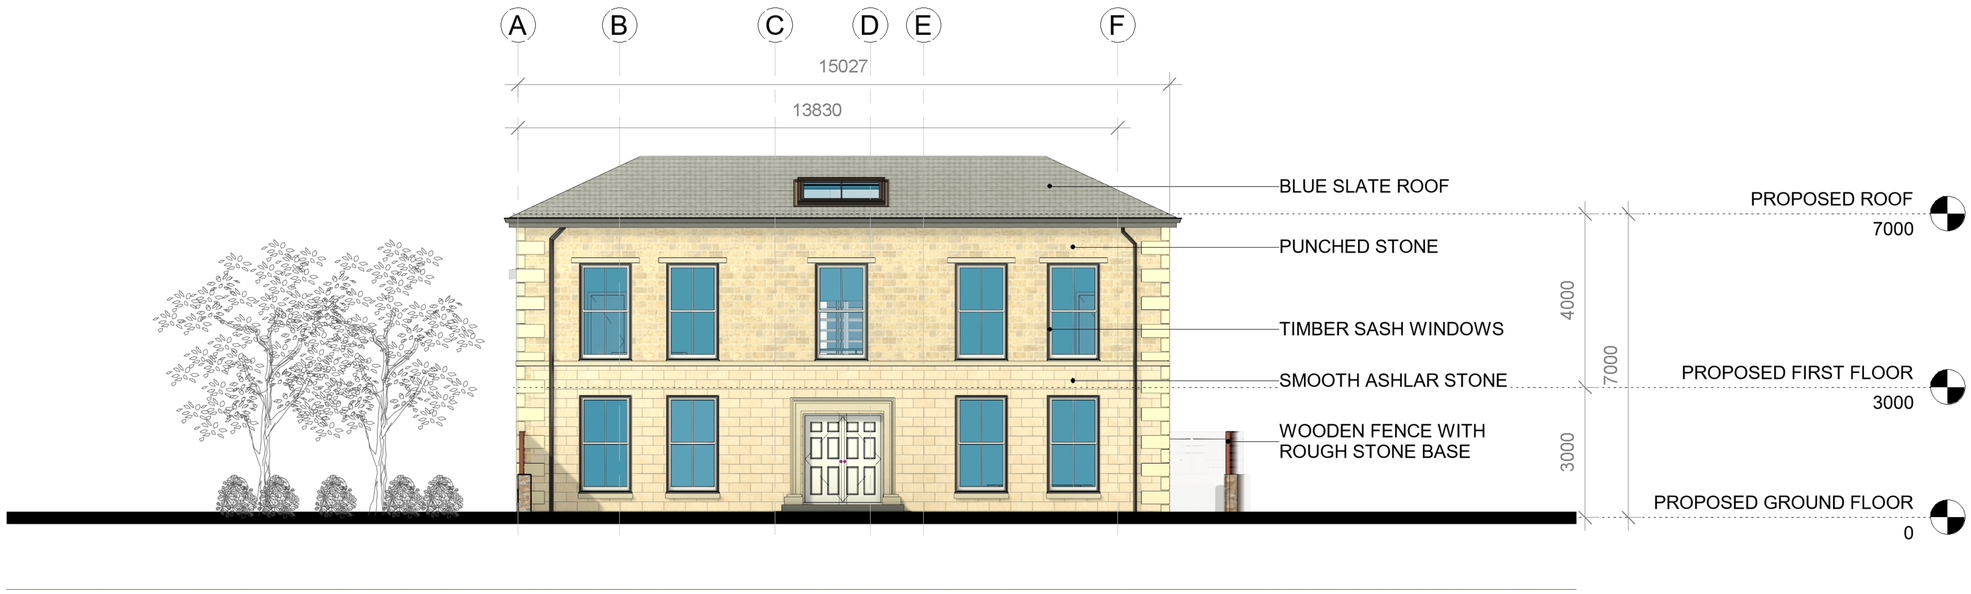

No.	Description	Date

363 Architecture

CODE	STATUS	SUITABILITY DESCRIPTION	PURPOSE OF ISSUE

PROJECT
287 OXFORD ROAD

SHEET
PROPOSED NORTH ELEVATION

CLIENT
PARVAZ AFTAB

Date	Project number	Scale (@ A3)
24/11/2021	PROJ12	1 : 100

Drawn by
MSA

Checked by
RM

DRAWING NUMBER
PROJ12-XX-XX-ZZ-DR-A-201

REV