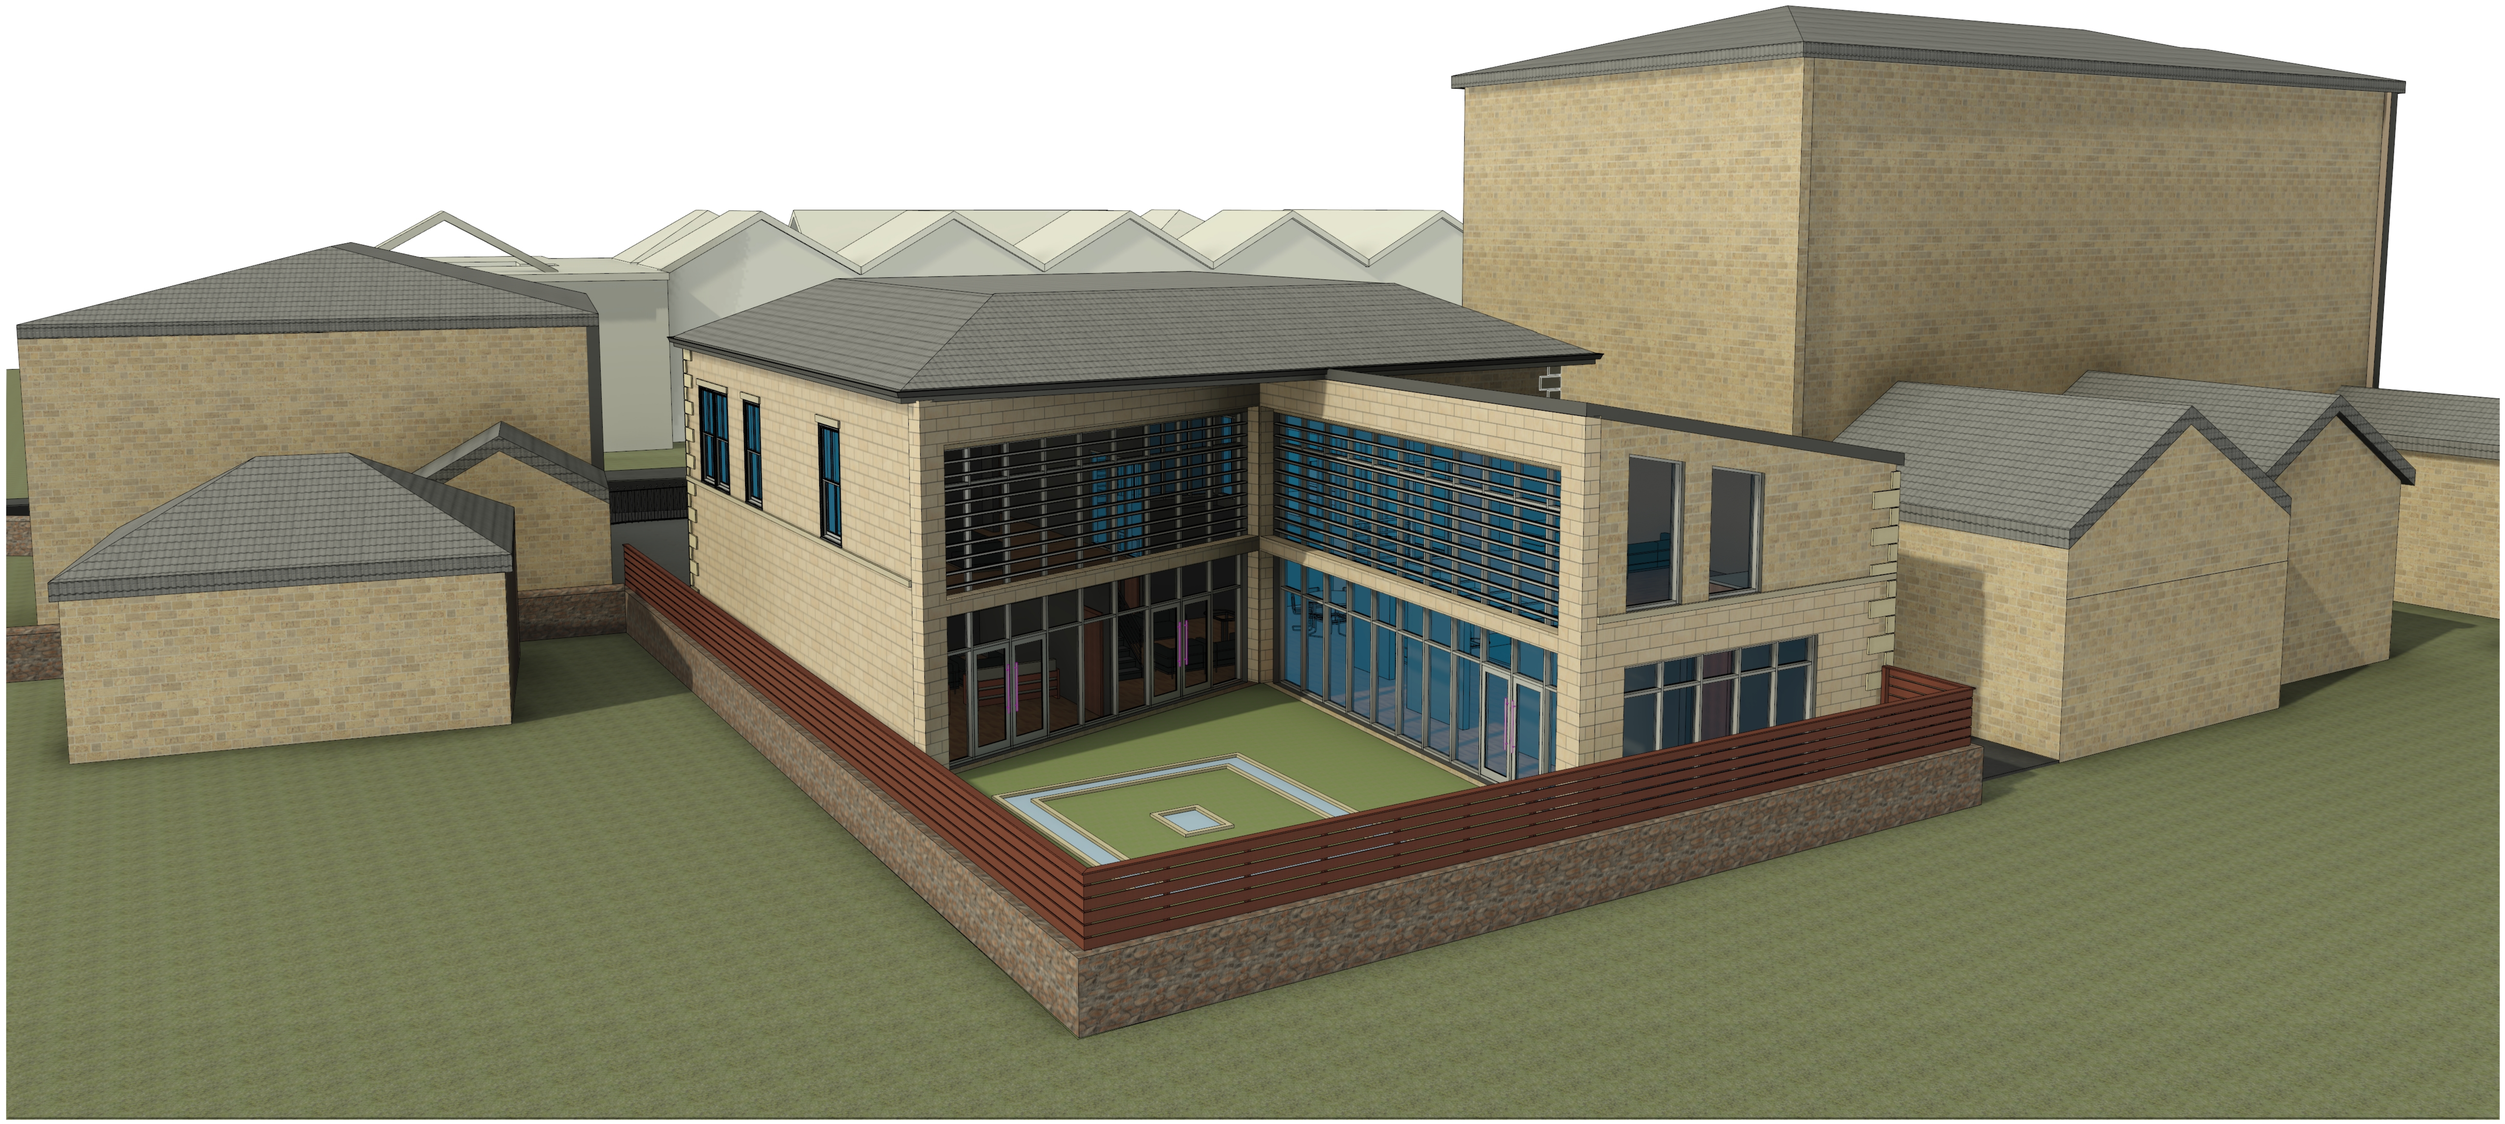

No.	Description	Date

363 Architecture

CODE	STATUS	SUITABILITY DESCRIPTION	PURPOSE OF ISSUE

PROJECT
287 OXFORD ROAD

SHEET
PROPOSED 3D VIEW 5

CLIENT
PARVAZ AFTAB

Date	Project number	Scale (@ A3)
24/11/2021	PROJ12	
Drawn by Author	DRAWING NUMBER	REV
Checked by Checker	PROJ12-XX-ZZ-ZZ-DR-A-505	