
Copyright exist on the designs and information shown on this drawing. No part of this drawing can be reproduced without written confirmation of Heppenstalls. This drawing should only be used for the purpose was issued for and should not be used for construction unless it is marked for construction. Heppenstalls must be notified should any discrepancies be found.


Revision

A	2021-08-17	Concrete and steel stair.


1. Existing door opening part walled up to form window
2. New concrete and steel stair with metal balusters
3. 300x20 steel plate strings
4. RSC beam
5. New guarding to stairwell timber handrail with metal balusters
6. New timber handrail
7. Shelf angle bolted to wall

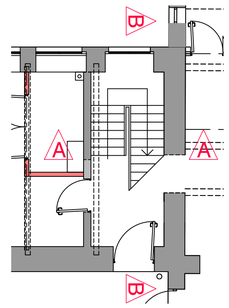


Part GF Key Plan

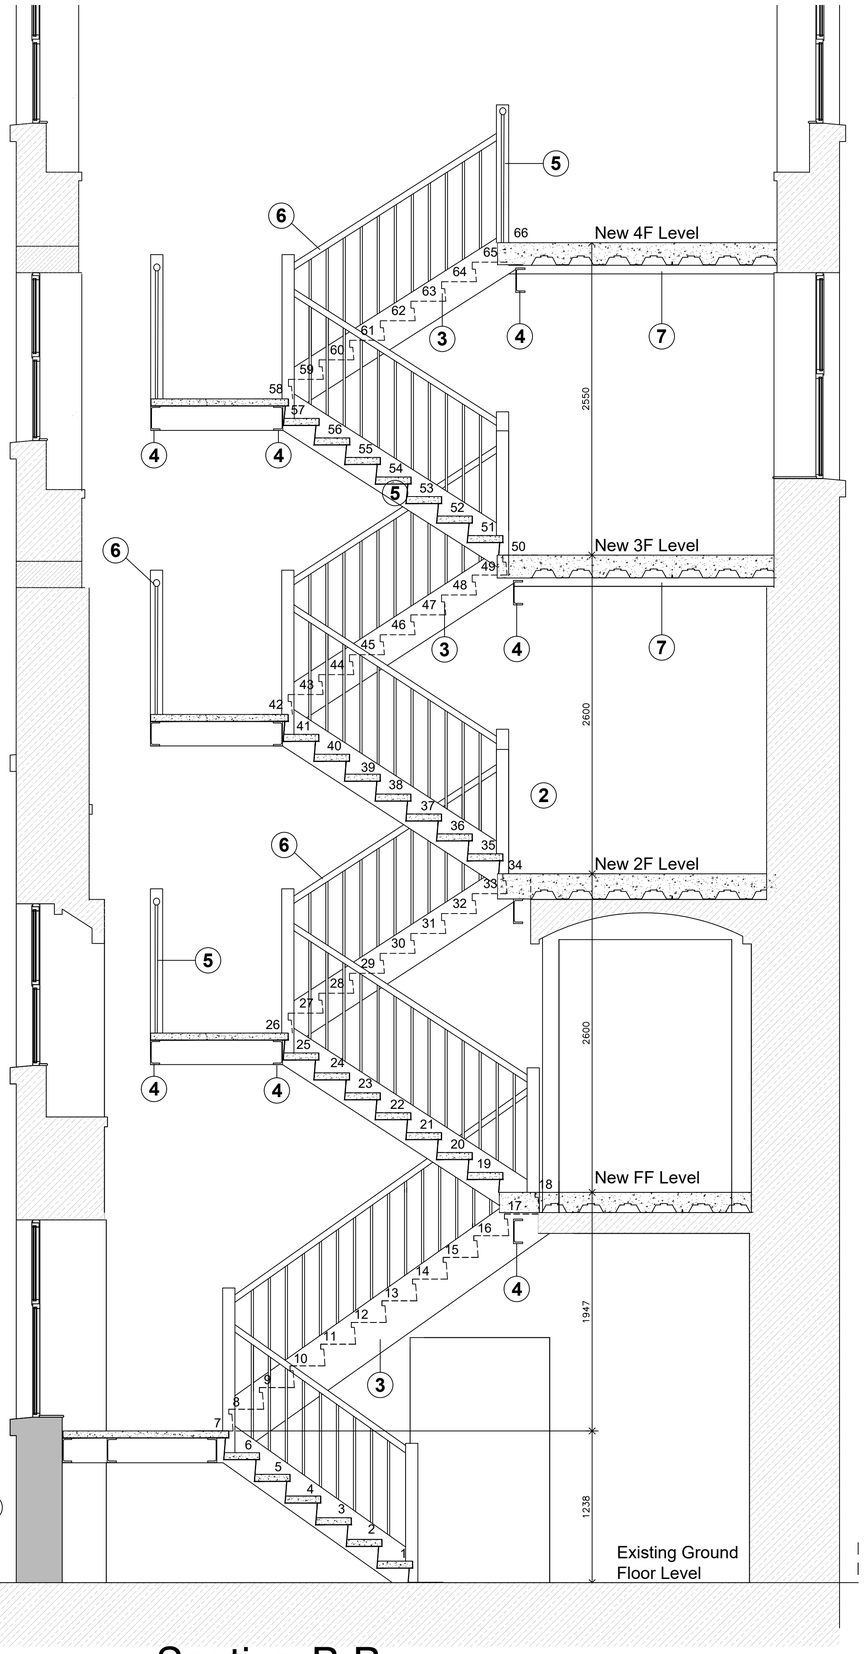


Section B-B

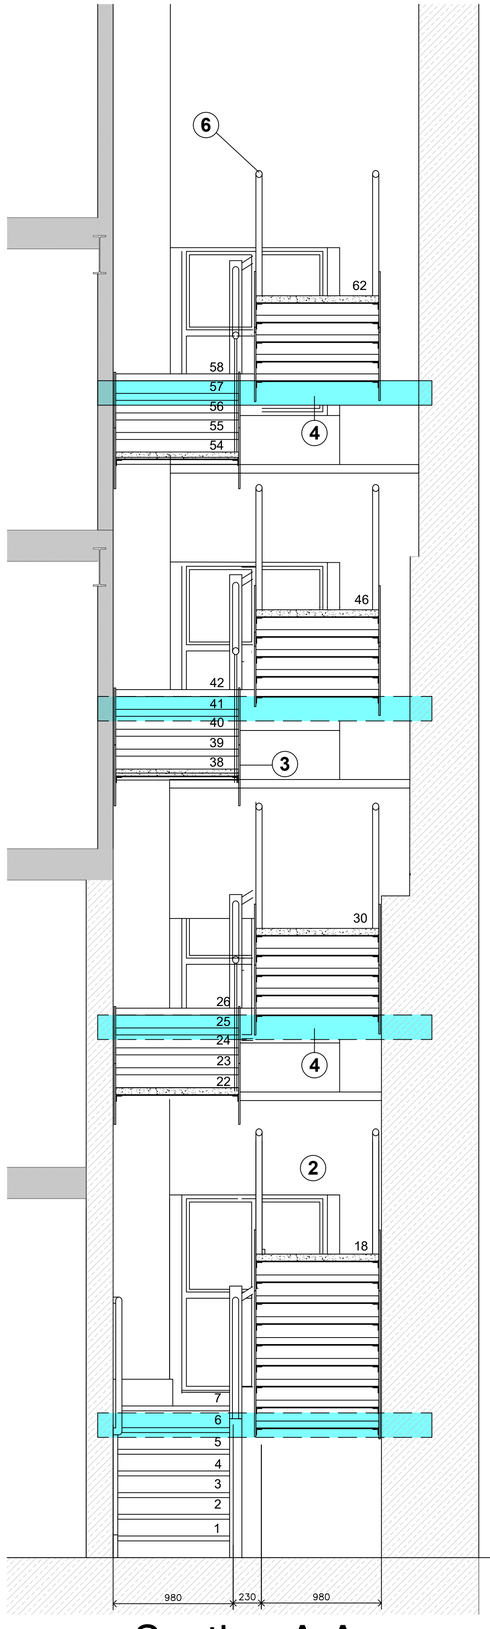

Section A-A

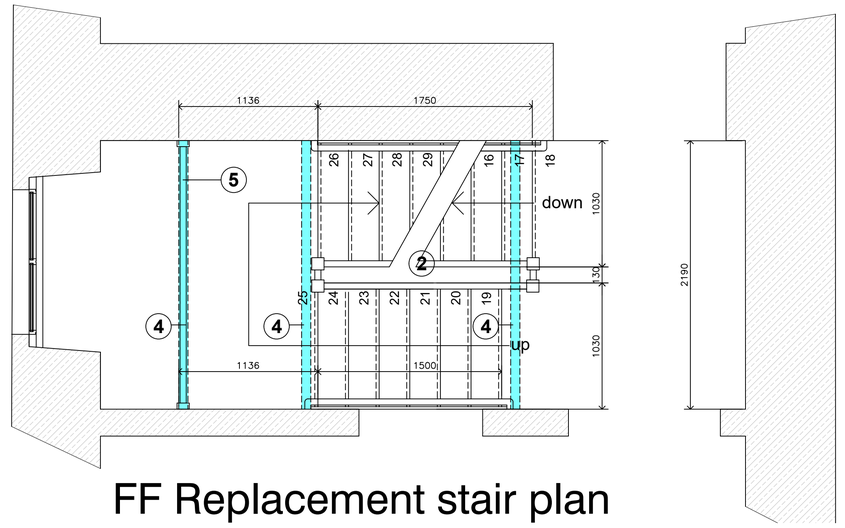

FF Replacement stair plan

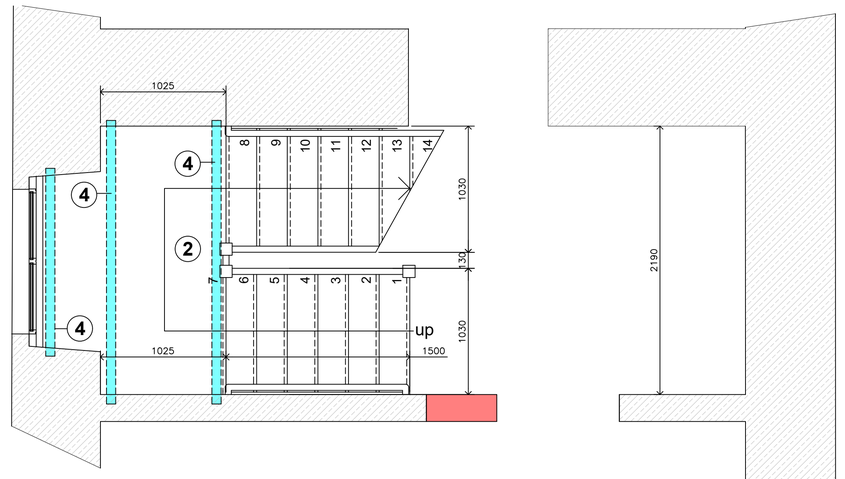

GF Replacement stair plan

KEY

Steelwork in elevation

Steelwork in section

1: 25 0.5m 1m 1.5m 2m 2.5m

Proposed Wellness Centre : Stairs

Client WILLIAM BROOKE BENEVOLENT FUND

Project
Armitage Bridge Mill - Building 29 - Loom Shop
Proposed Wellness Centre

Drawing
New stair from ground floor to fourth floor.

Number 4366-06-06a

Checked

Scale @ A1 1:25

Date 07/2021

Planning

HEPPENSTALLS
Chartered Architects & Surveyors
RIBA Architecture Surveying Planning Project Management RICS
Allisons buildings, 135 Armitage Road Milnsbridge, Huddersfield, HD3 4JY tel 01484 658411
projects@heppenstalls.net www.heppenstalls.net