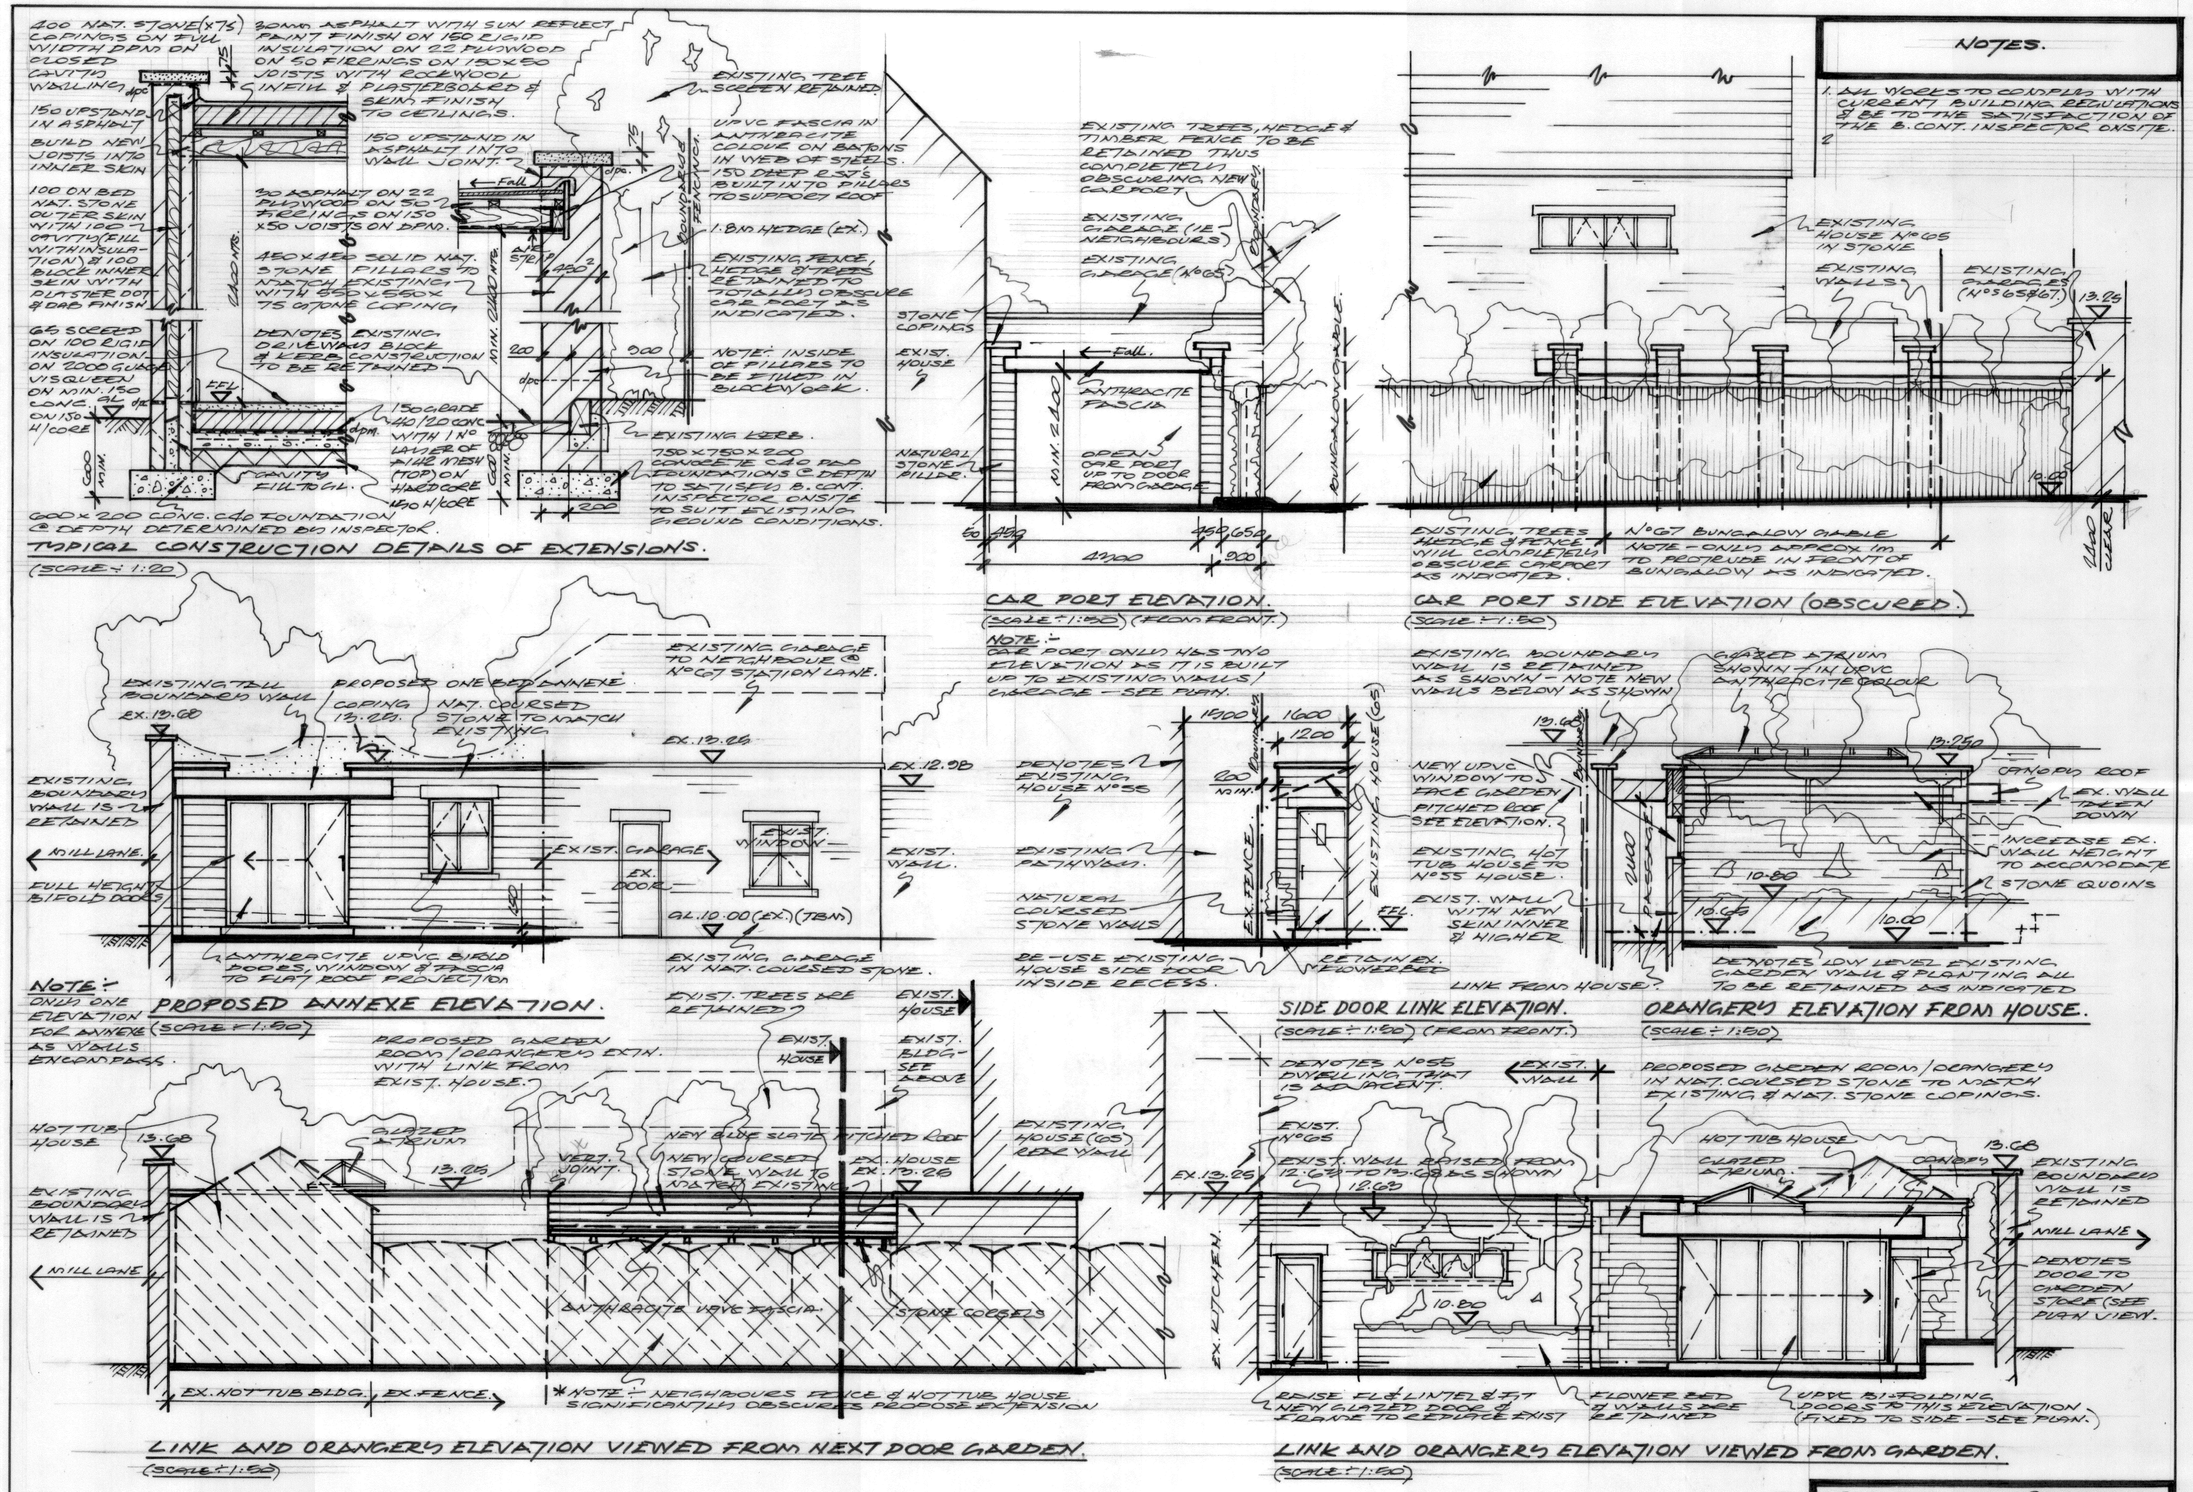

TYPICAL CONSTRUCTION DETAILS OF EXTENSIONS.
(SCALE 1:20)

NOTES.

1. ALL WORKS TO COMPLY WITH CURRENT BUILDING REGULATIONS & BE TO THE SATISFACTION OF THE B. CONT. INSPECTOR ONSITE.

CAR PORT ELEVATION.
(SCALE 1:50) (FROM FRONT.)

NOTE:- CAR PORT ONLY HAS TWO ELEVATION AS IT IS BUILT UP TO EXISTING WALLS / GARAGE - SEE PLAN.

CAR PORT SIDE ELEVATION (OBSCURED).
(SCALE 1:50)

NOTE:- ONLY ONE ELEVATION FOR ANNEXE AS WALLS ENCOMPASS.

PROPOSED ANNEXE ELEVATION.
(SCALE 1:50)

SIDE DOOR LINK ELEVATION.
(SCALE 1:50) (FROM FRONT.)

ORANGERY ELEVATION FROM HOUSE.
(SCALE 1:50)

LINK AND ORANGERY ELEVATION VIEWED FROM NEXT DOOR GARDEN.
(SCALE 1:50)

LINK AND ORANGERY ELEVATION VIEWED FROM GARDEN.
(SCALE 1:50)

PROPOSED EXTNS @ 65, STATION LANE, BIRKENSHAW, BD11 2JE			
DRAWN: JND	DATE: AUG 21	SCALE: AS SHOWN	DRG 2 of 2