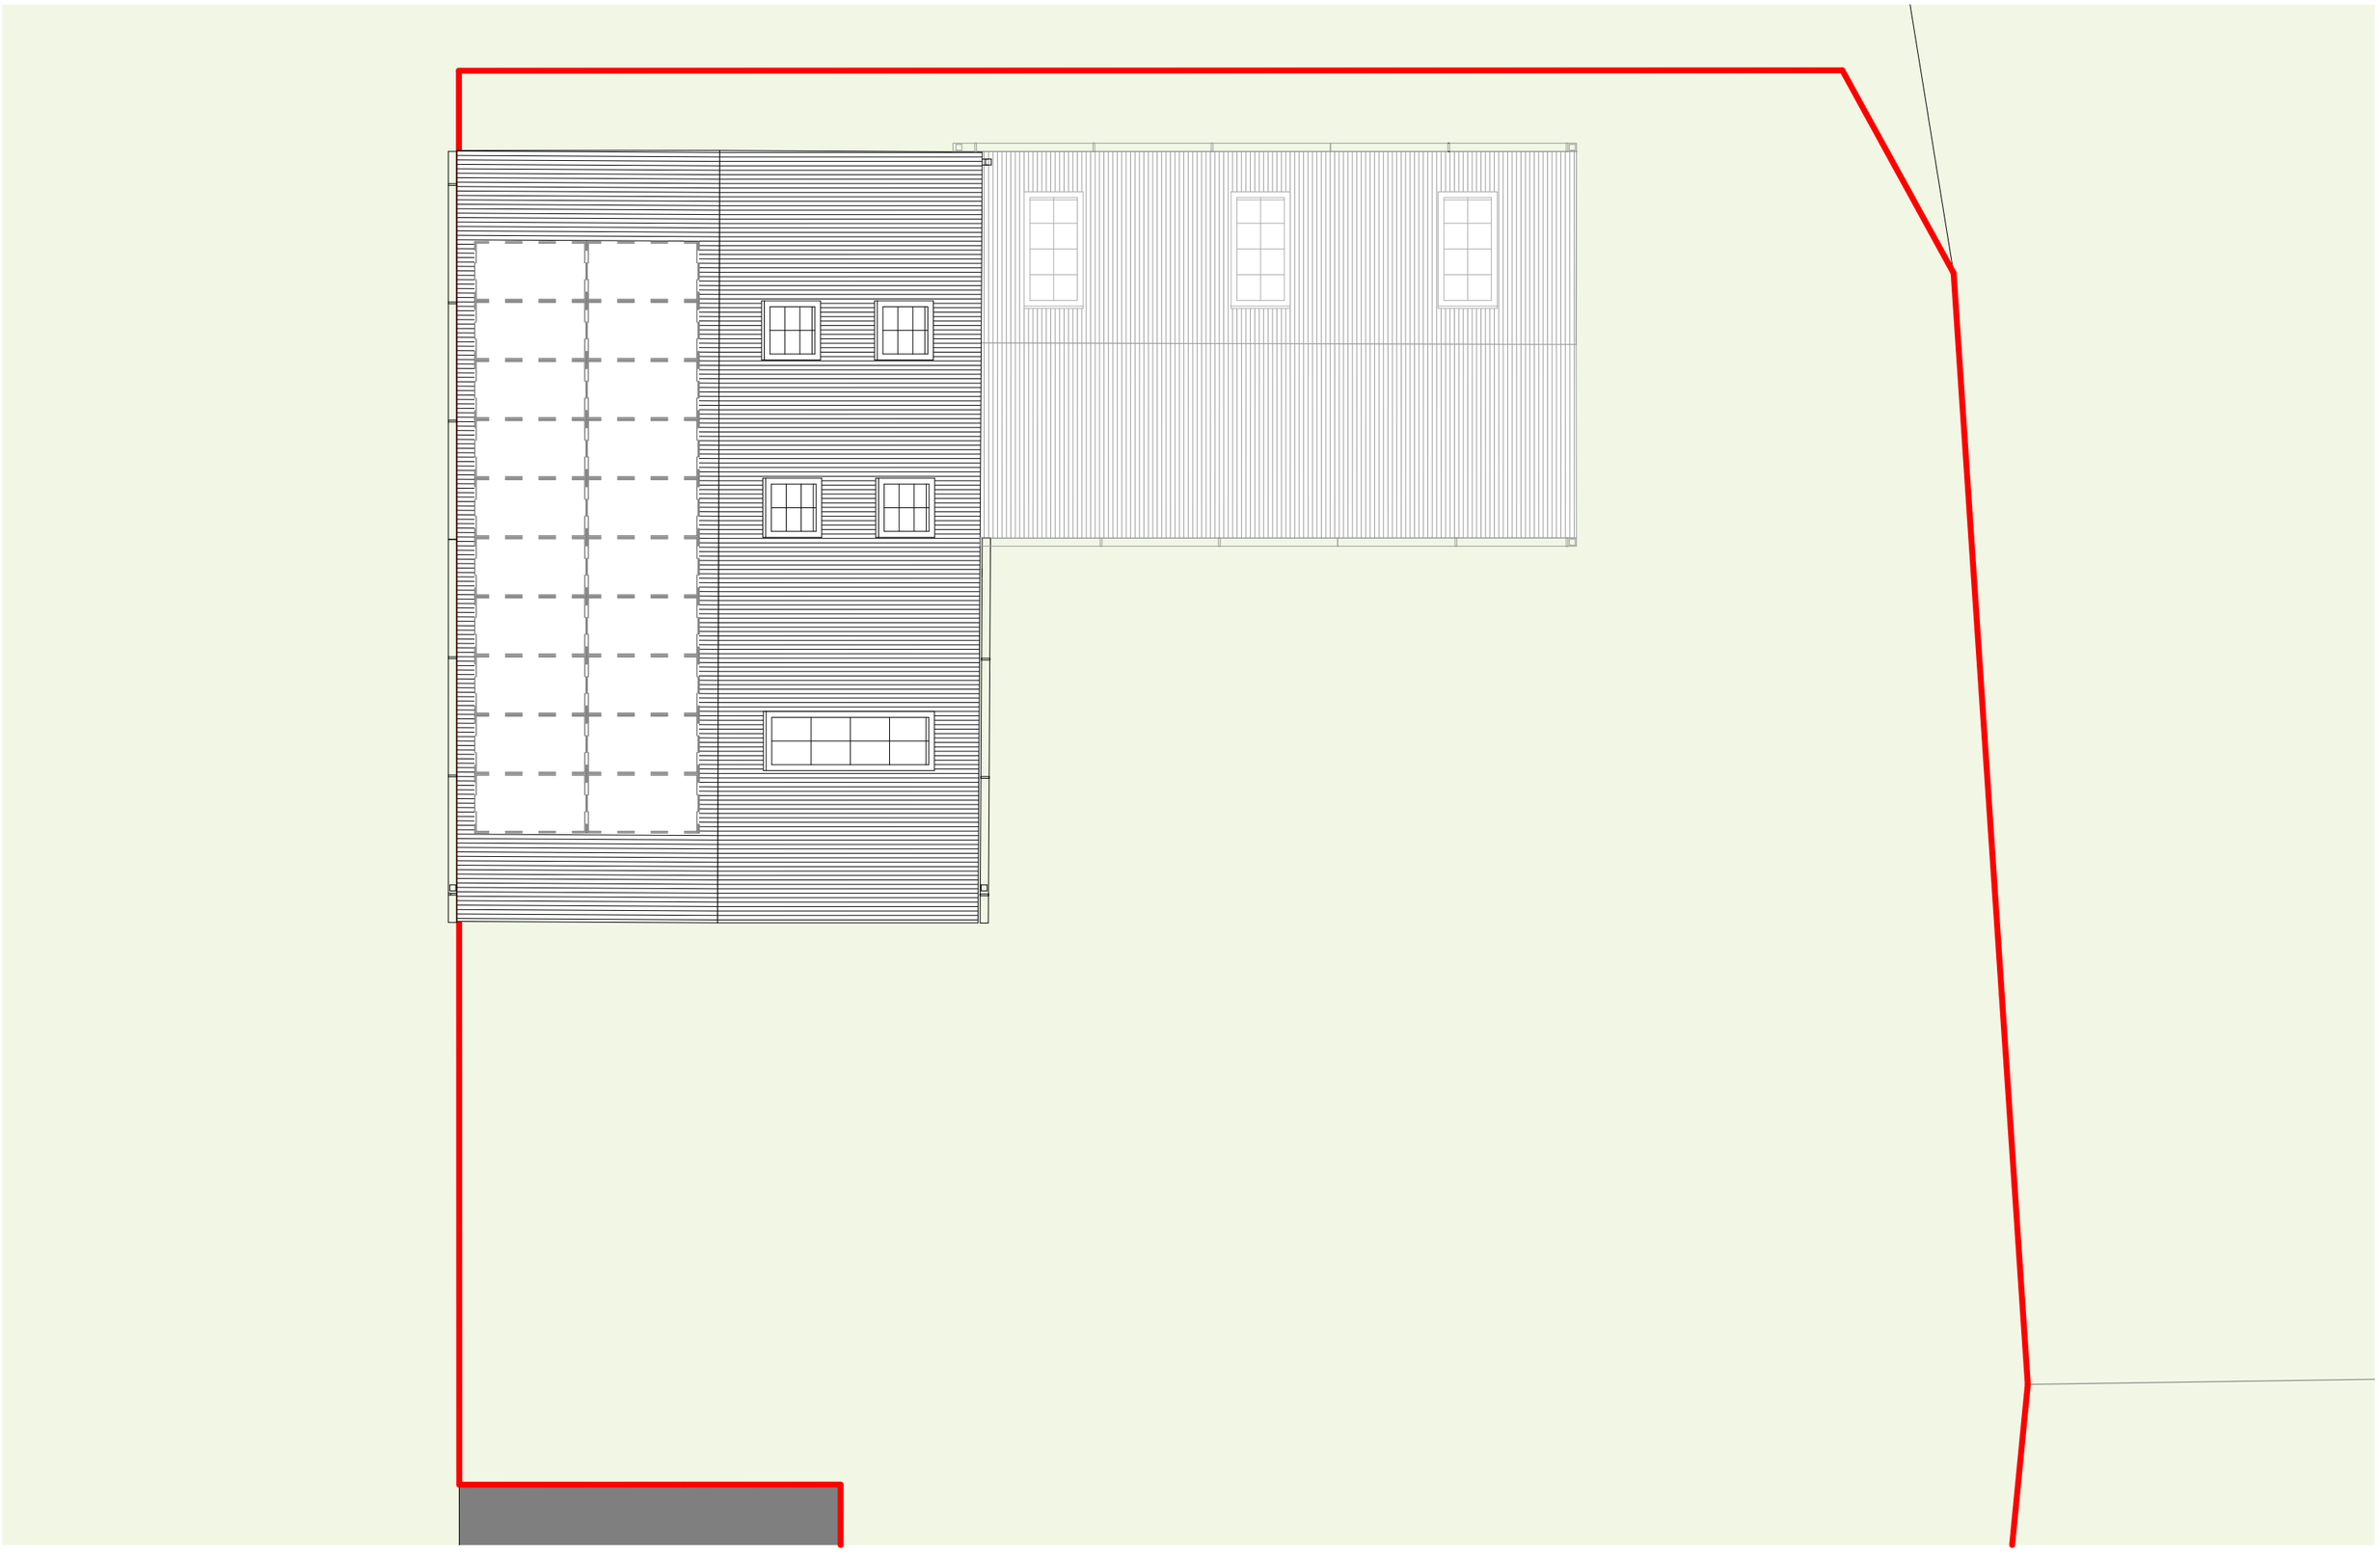

SIX8 architects

This drawing is the property of SIX8 Architects. Copyright is reserved by them and the drawing is issued on the condition that it is not copied, reproduced, retained, or disclosed to any unauthorised person, either wholly or in part, without the consent in writing of SIX8 Architects.

All drawings and specifications should be read in conjunction with the project health and safety plan, any possible conflicts should be presented to the Planning Coordinator.

All work to be carried out in accordance with current Building Regulations.

Contractors must verify all dimensions at the job before commencing any work or making shop drawings. Do not take digital dimensions from this drawing. Written dimensions should be taken. Any discrepancies to be reported to the Architect. The design is subject to the following:

- Land Registry Confirmation
- Planning Approval
- Topographical Information
- Review of Easements and Covenants
- Building Regulations Approval / Fire Engineering
- Full Structural Review
- Rights of lights Issues

0 1m 5m

Scale - 1:100 @A3

Name	FO 2101-SX8-01-01-DR-A-(SK)-0003		
Scale	1:100-A3	Rev / Status	P01 / P
Dr/Checked	FF / RT	Date of Issue	26.08.21

New Stable Block, Drake Hill, Hepworth

Roof Plan