



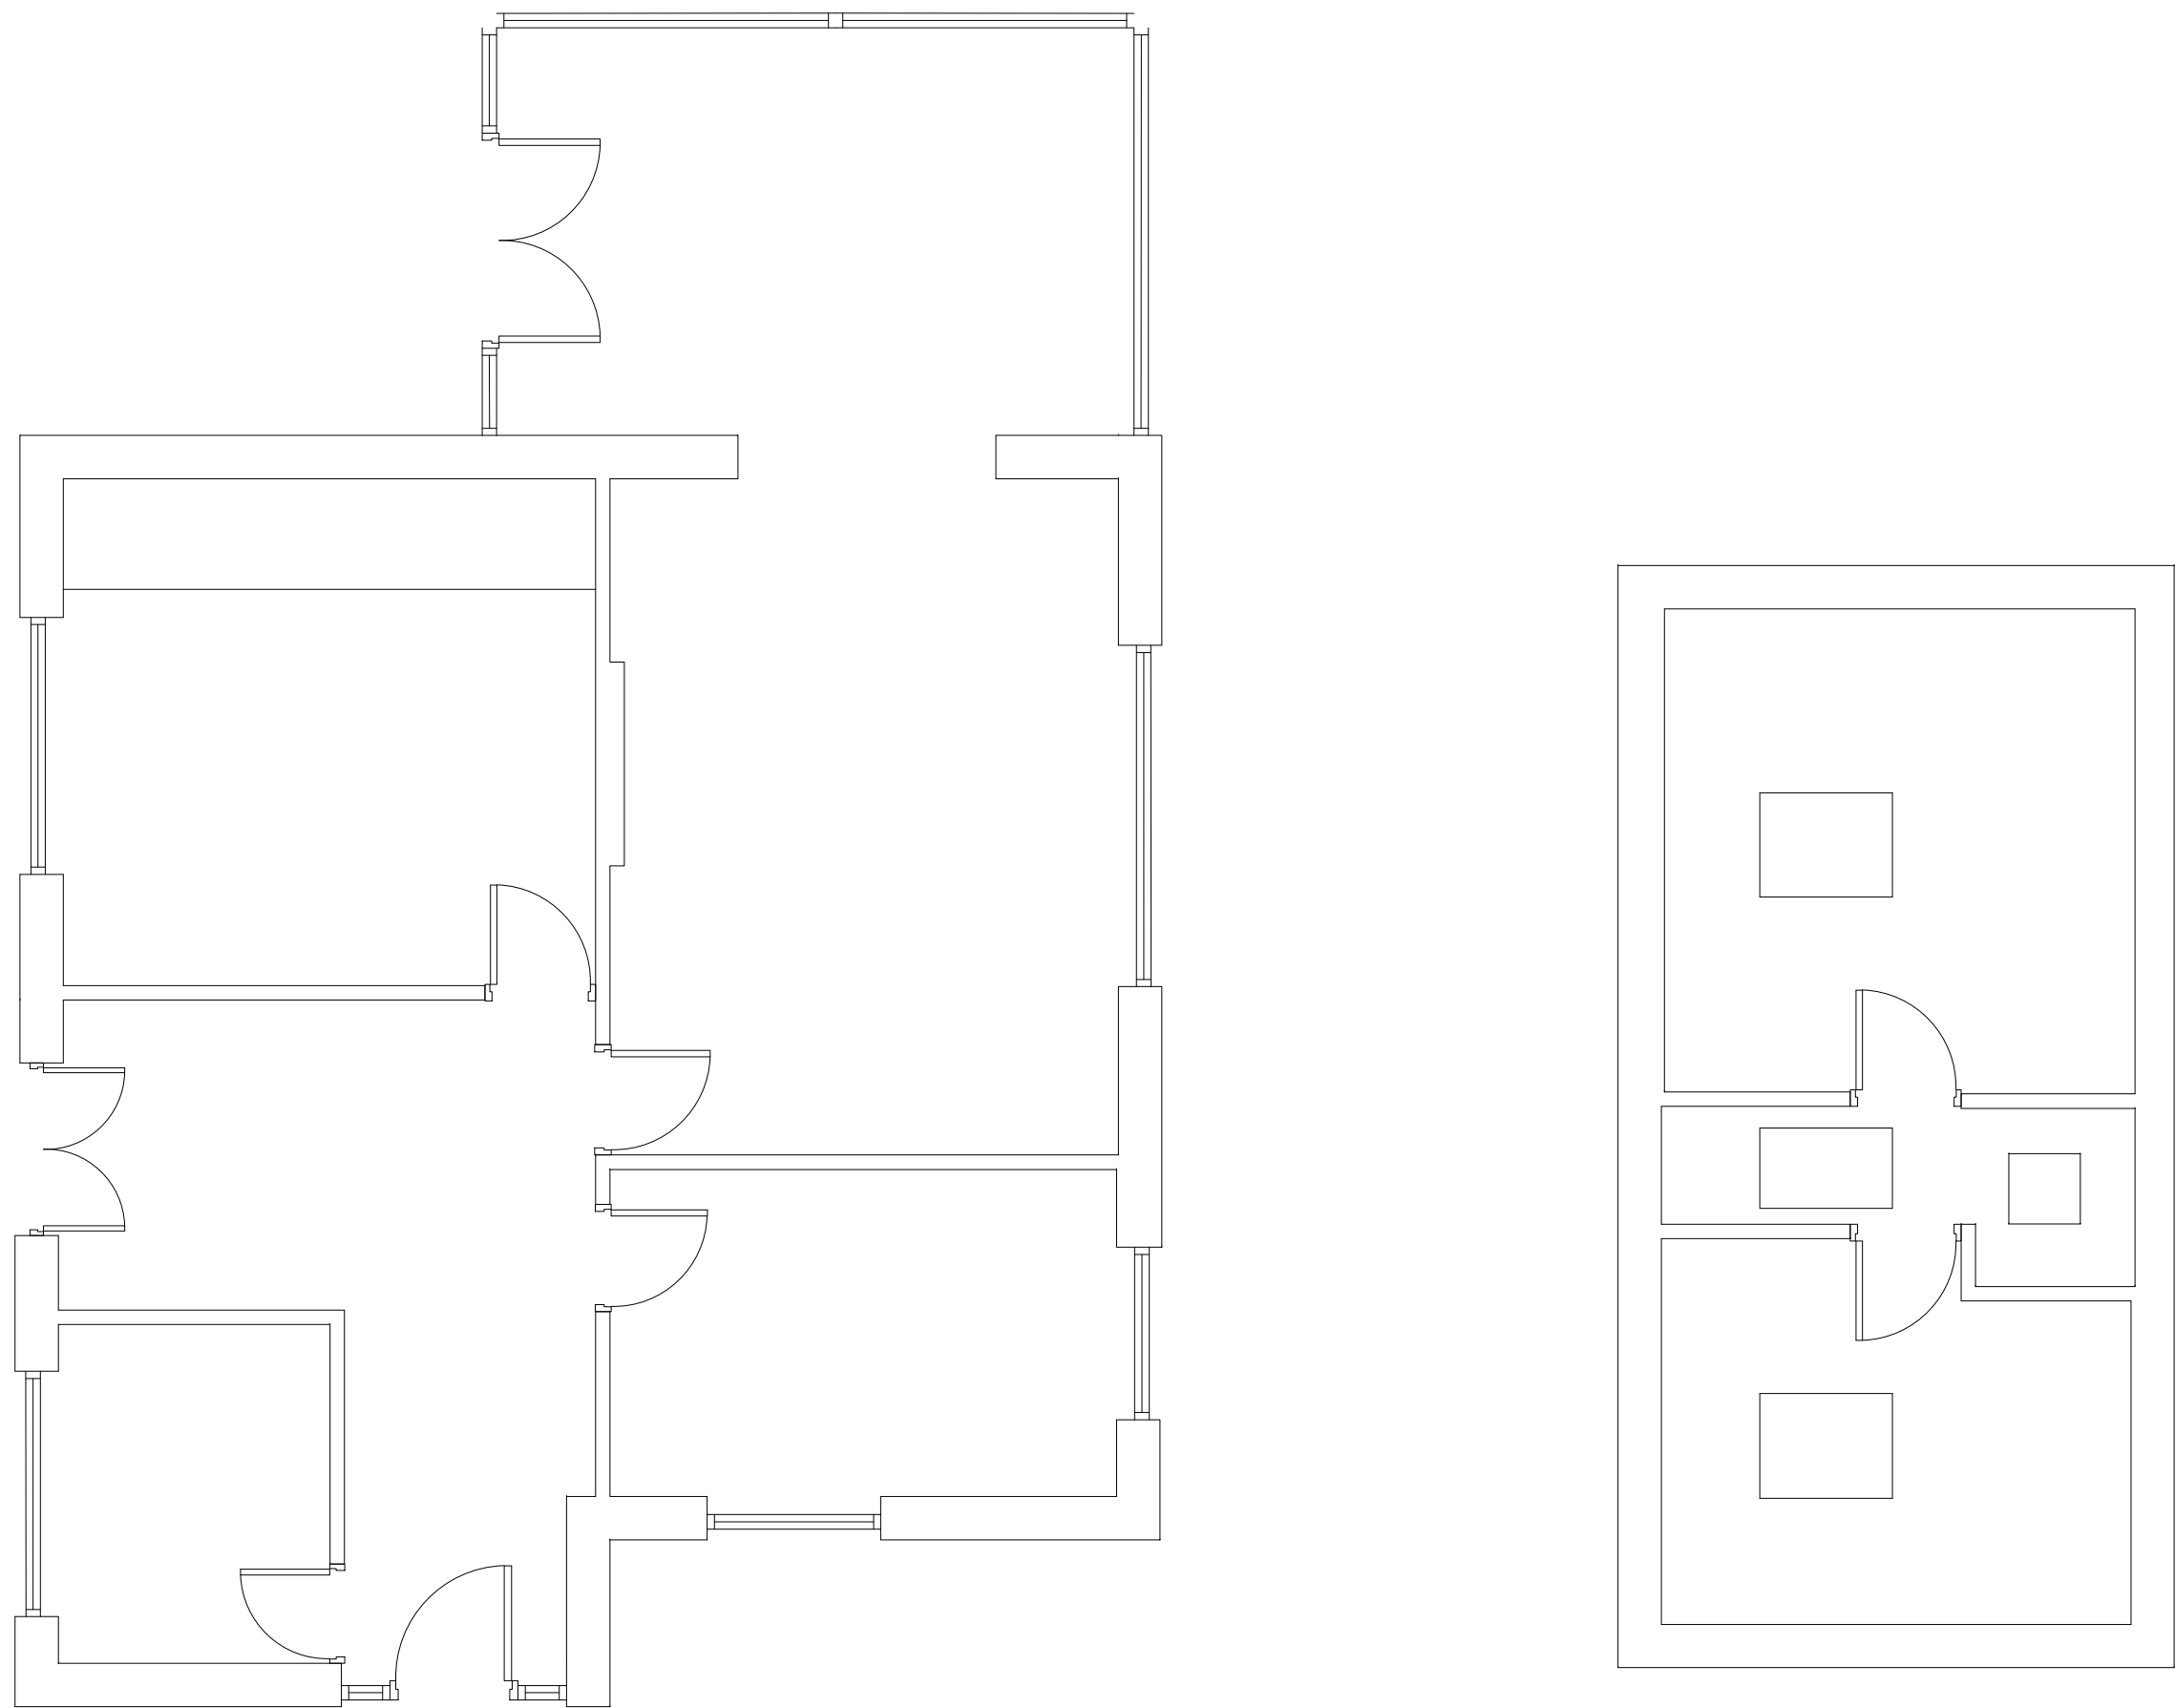


EXISTING GF & FF FLOOR
PLANS 1:50

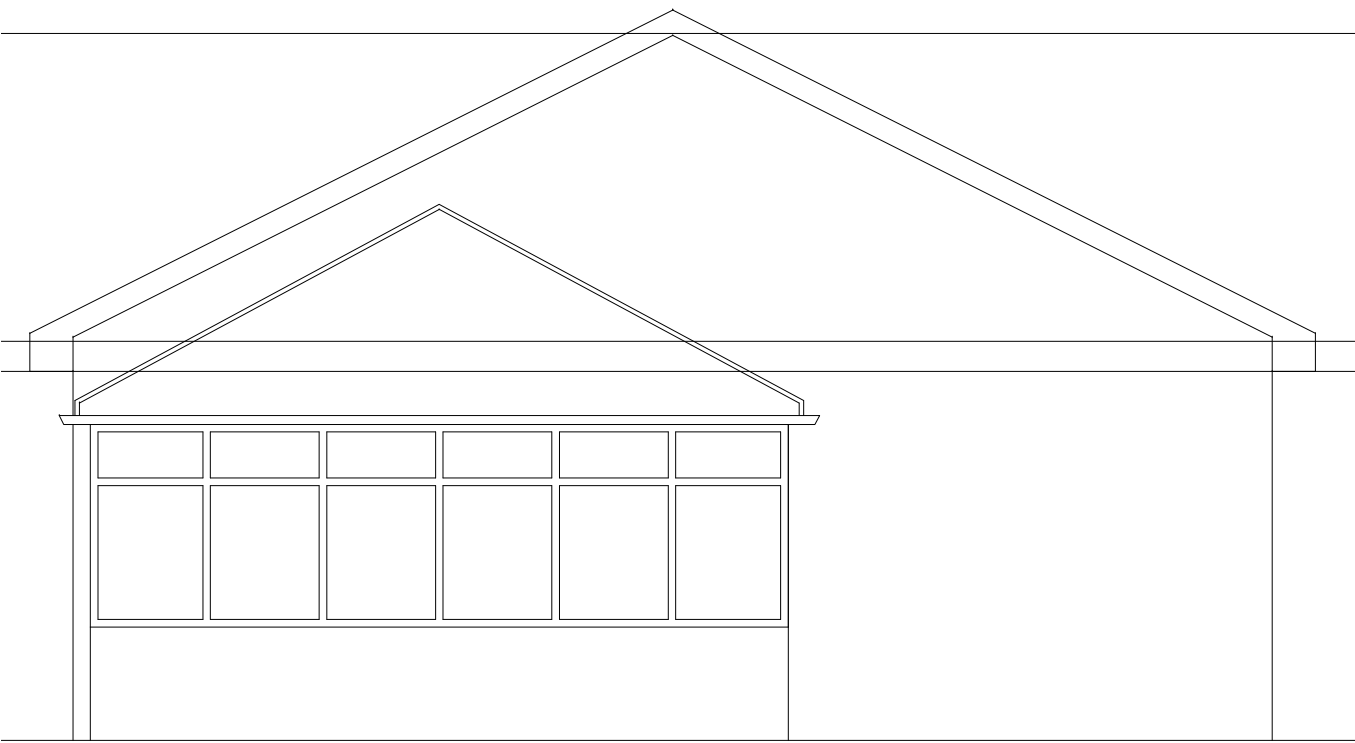


EXISTING SIDE ELEVATION
1:50



EXISTING SIDE ELEVATION
1:50

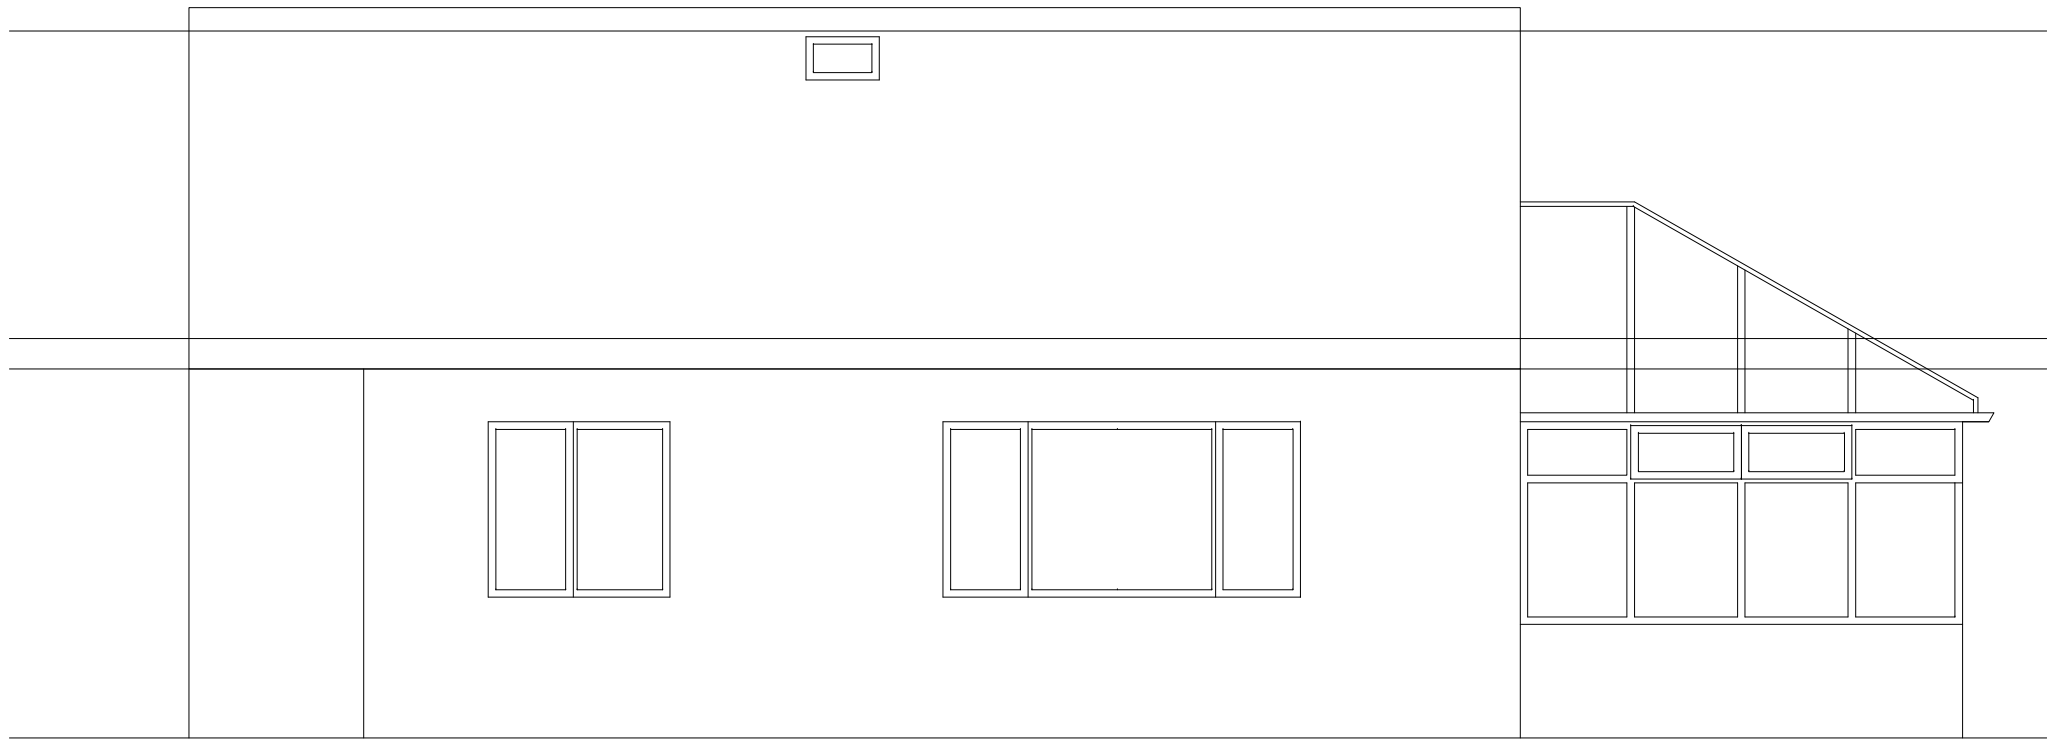

EXISTING FRONT ELEVATION
1:50

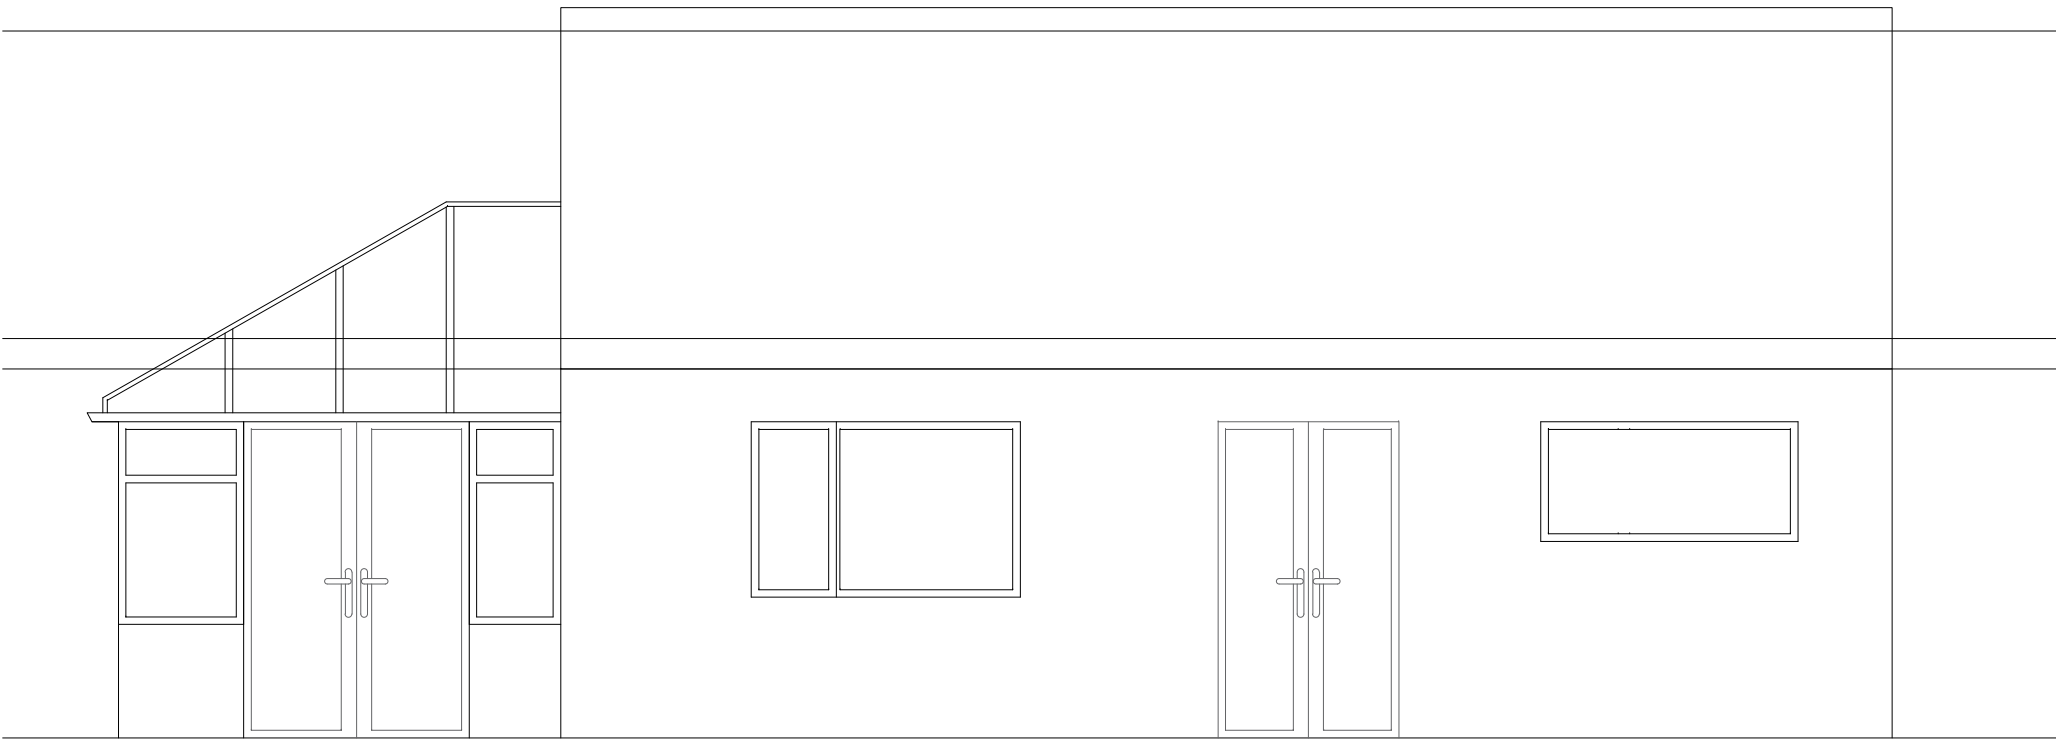

EXISTING REAR ELEVATION
1:50