


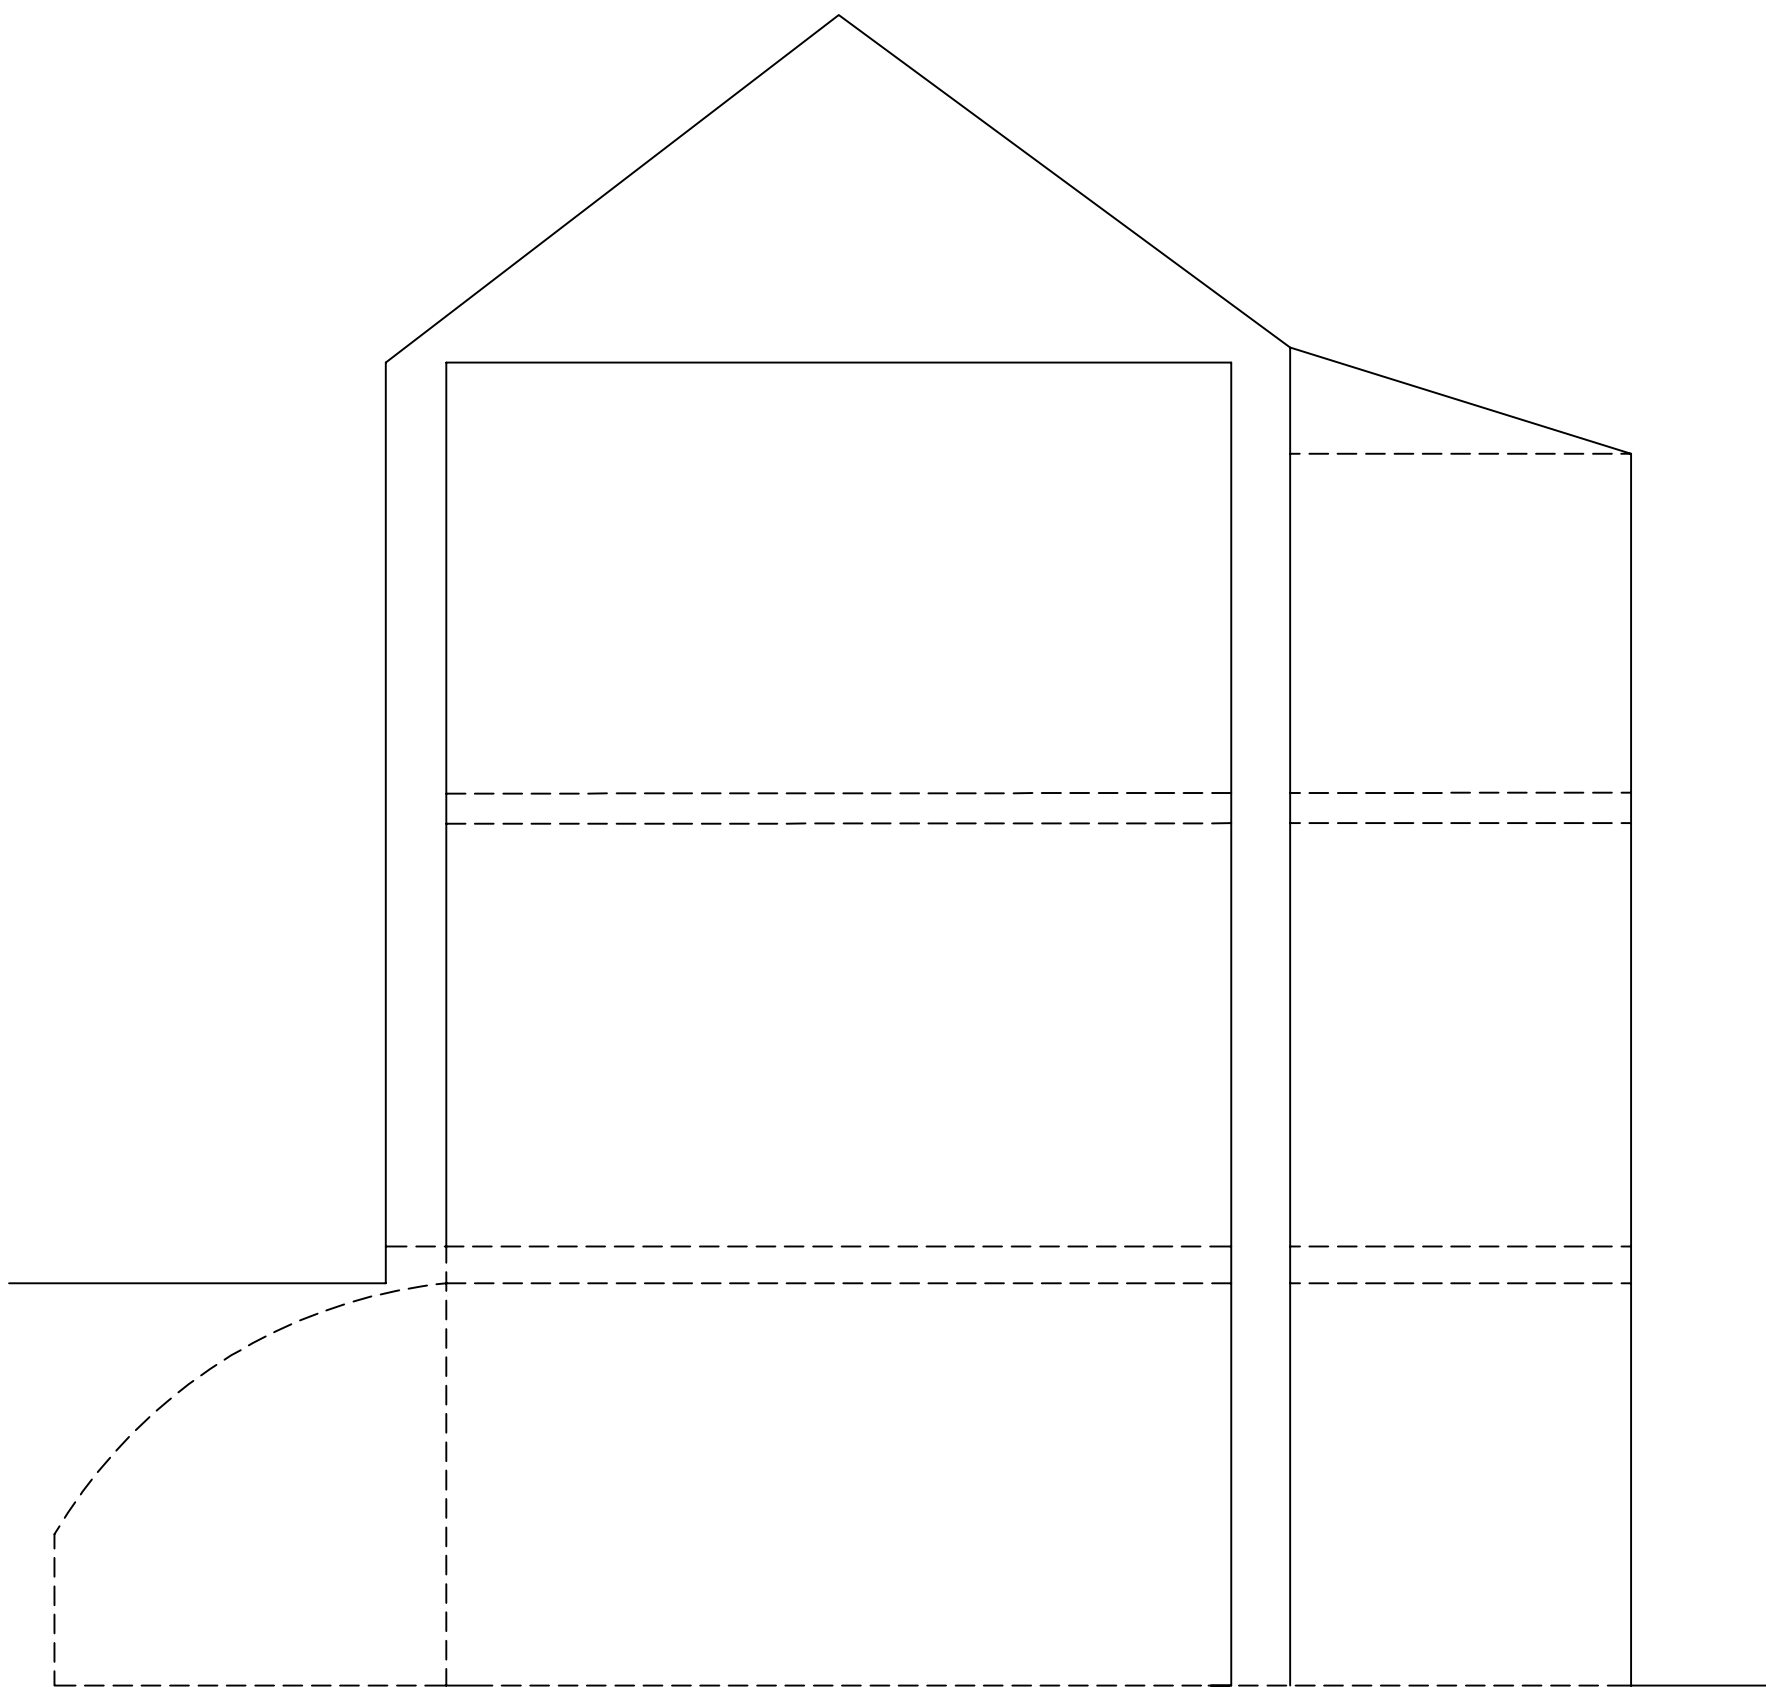

LONG SECTION    SCALE 1:50 @ A3