


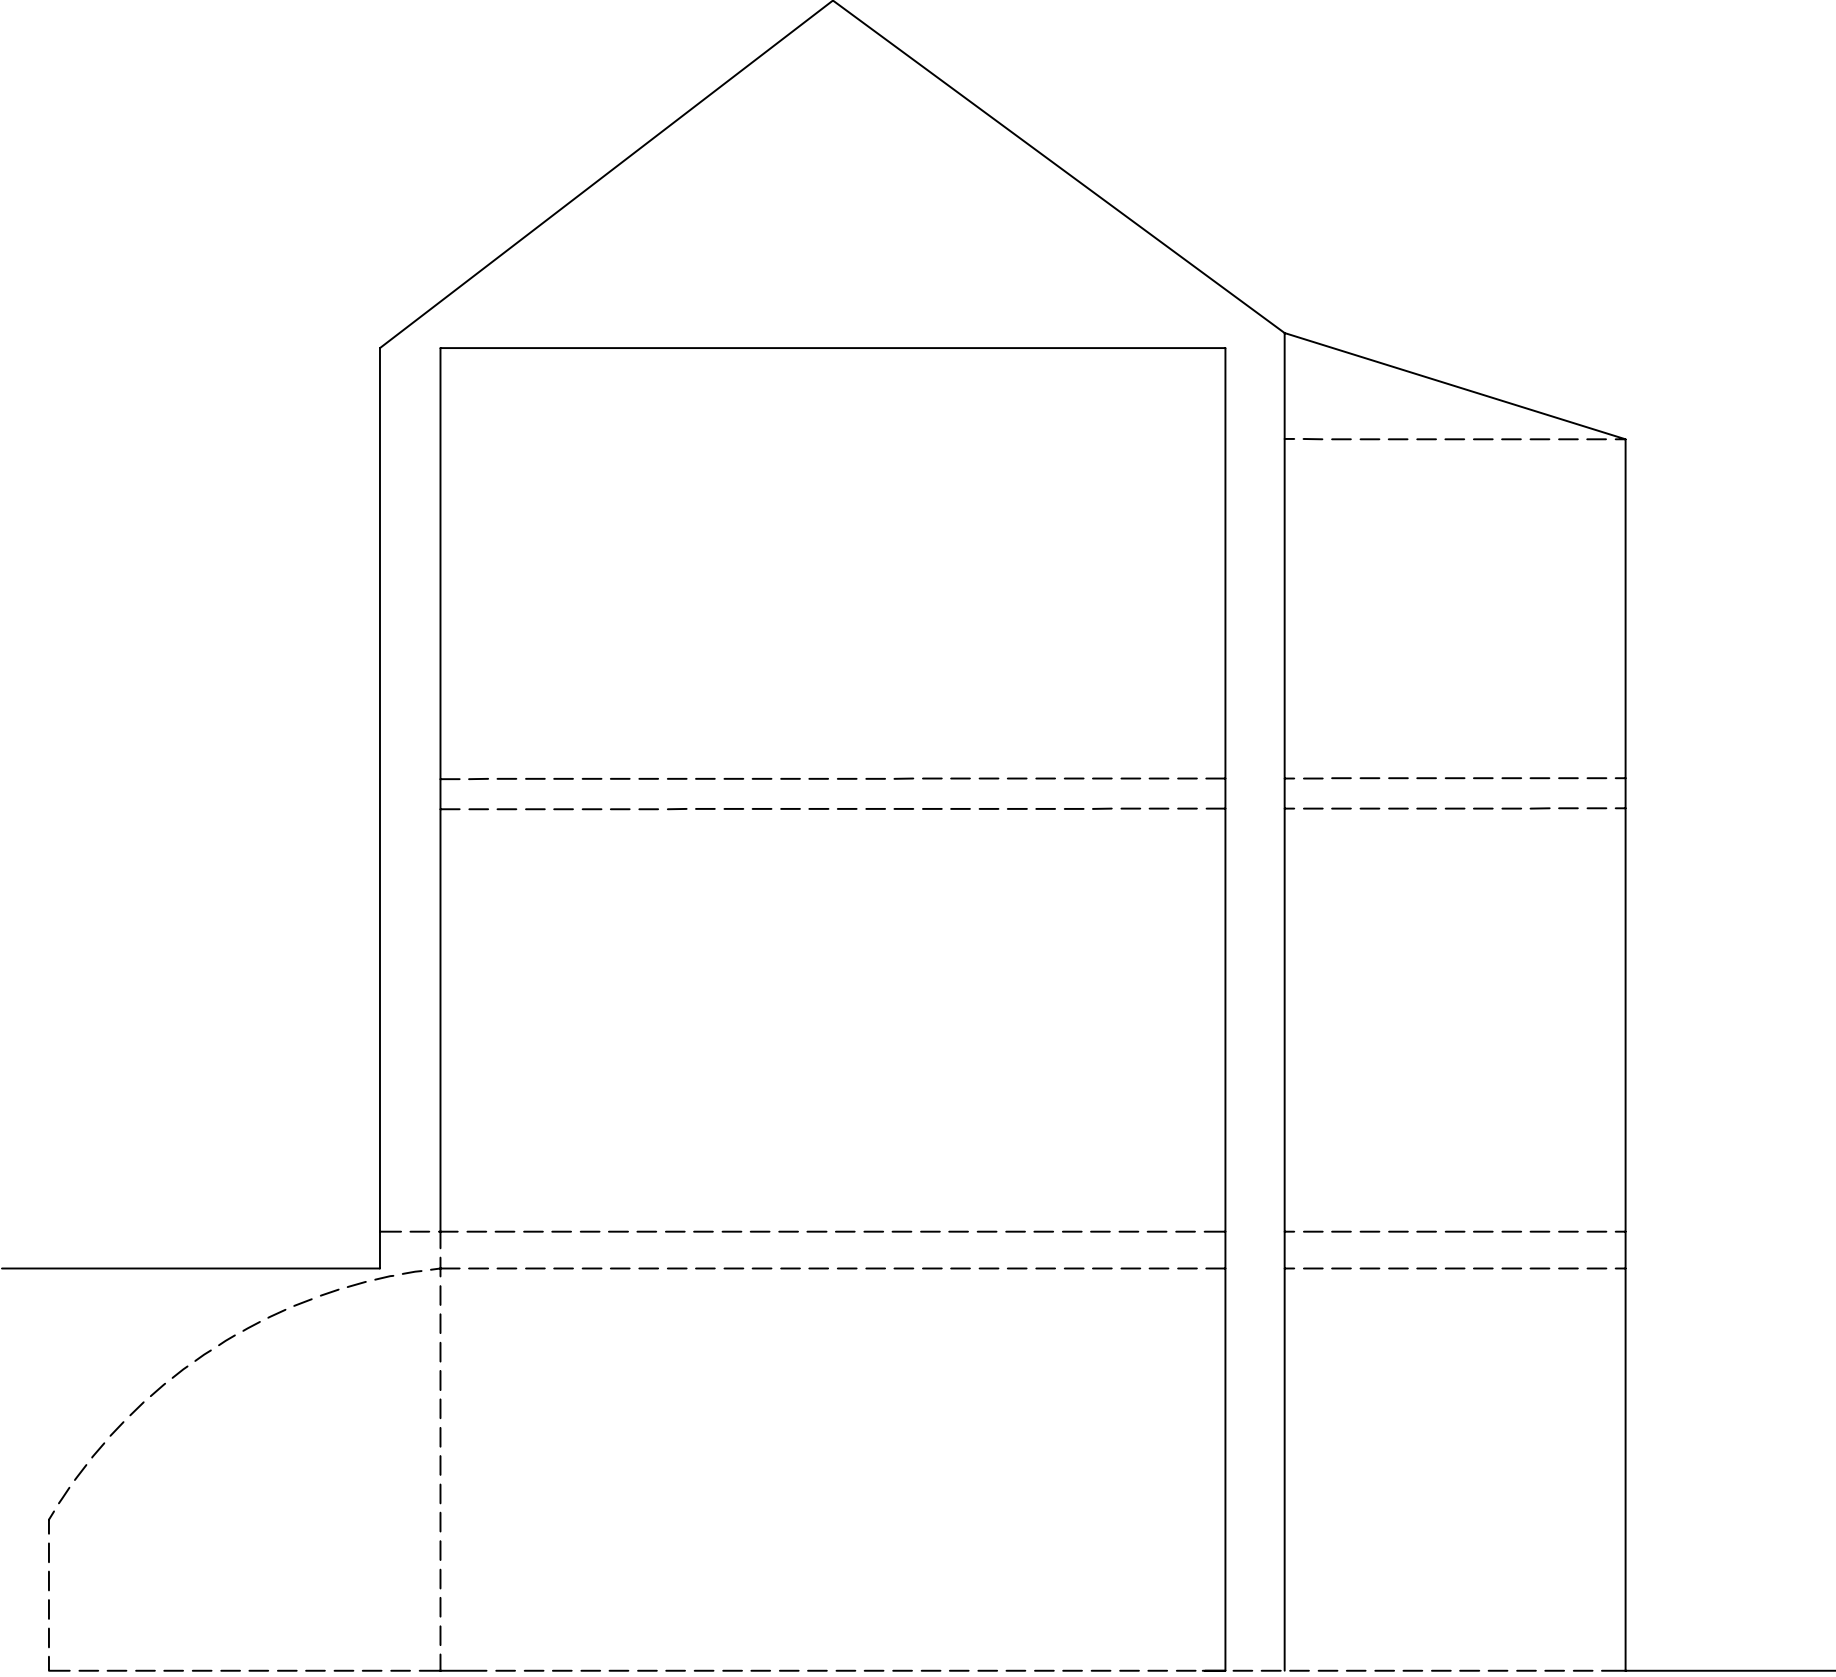

LONG SECTION      SCALE 1:50 @ A3