




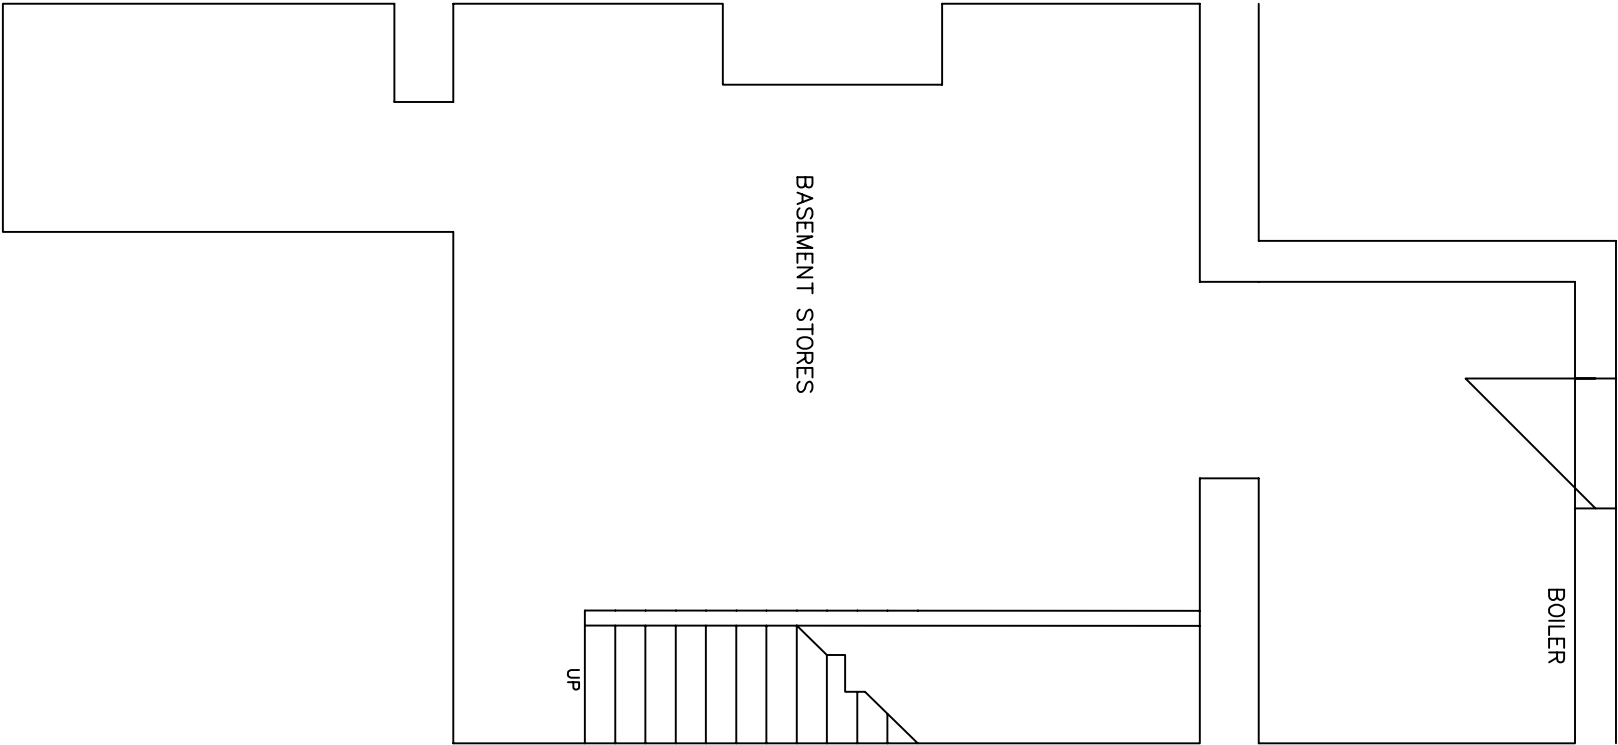

LOWER GROUND FLOOR

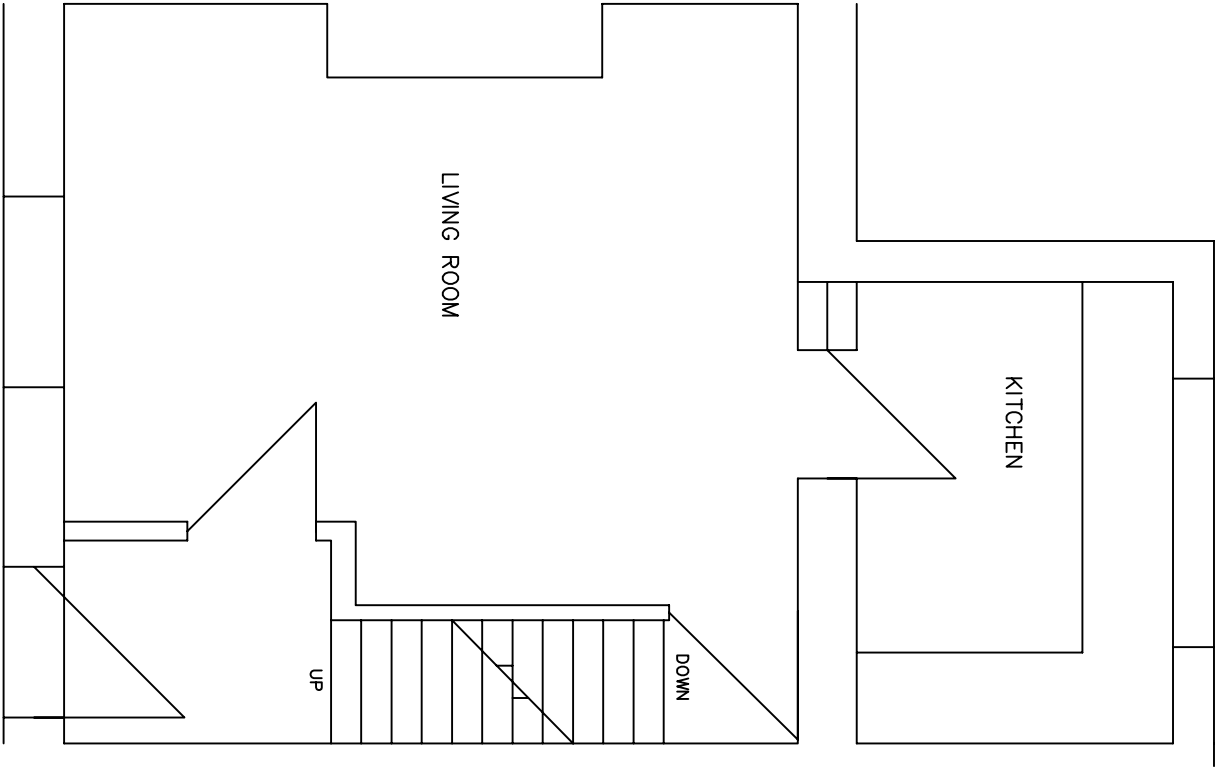

GROUND FLOOR

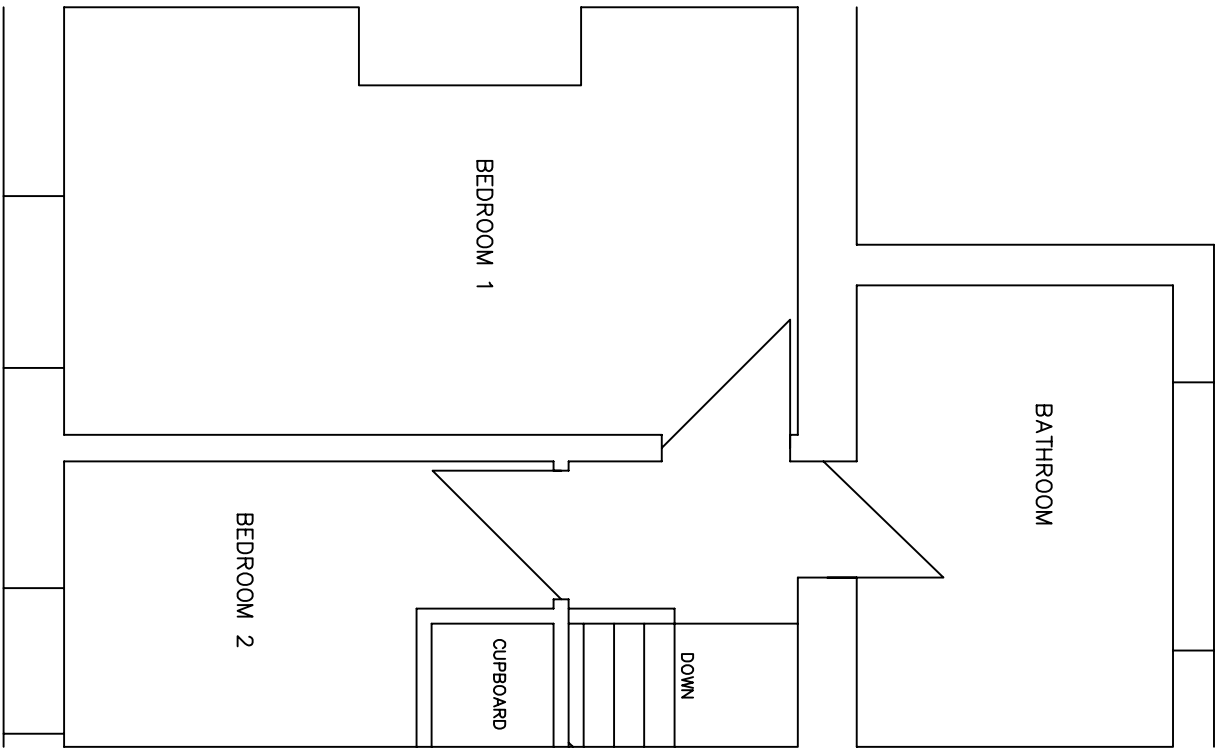

FIRST FLOOR

SCALE 1:50 @ A3