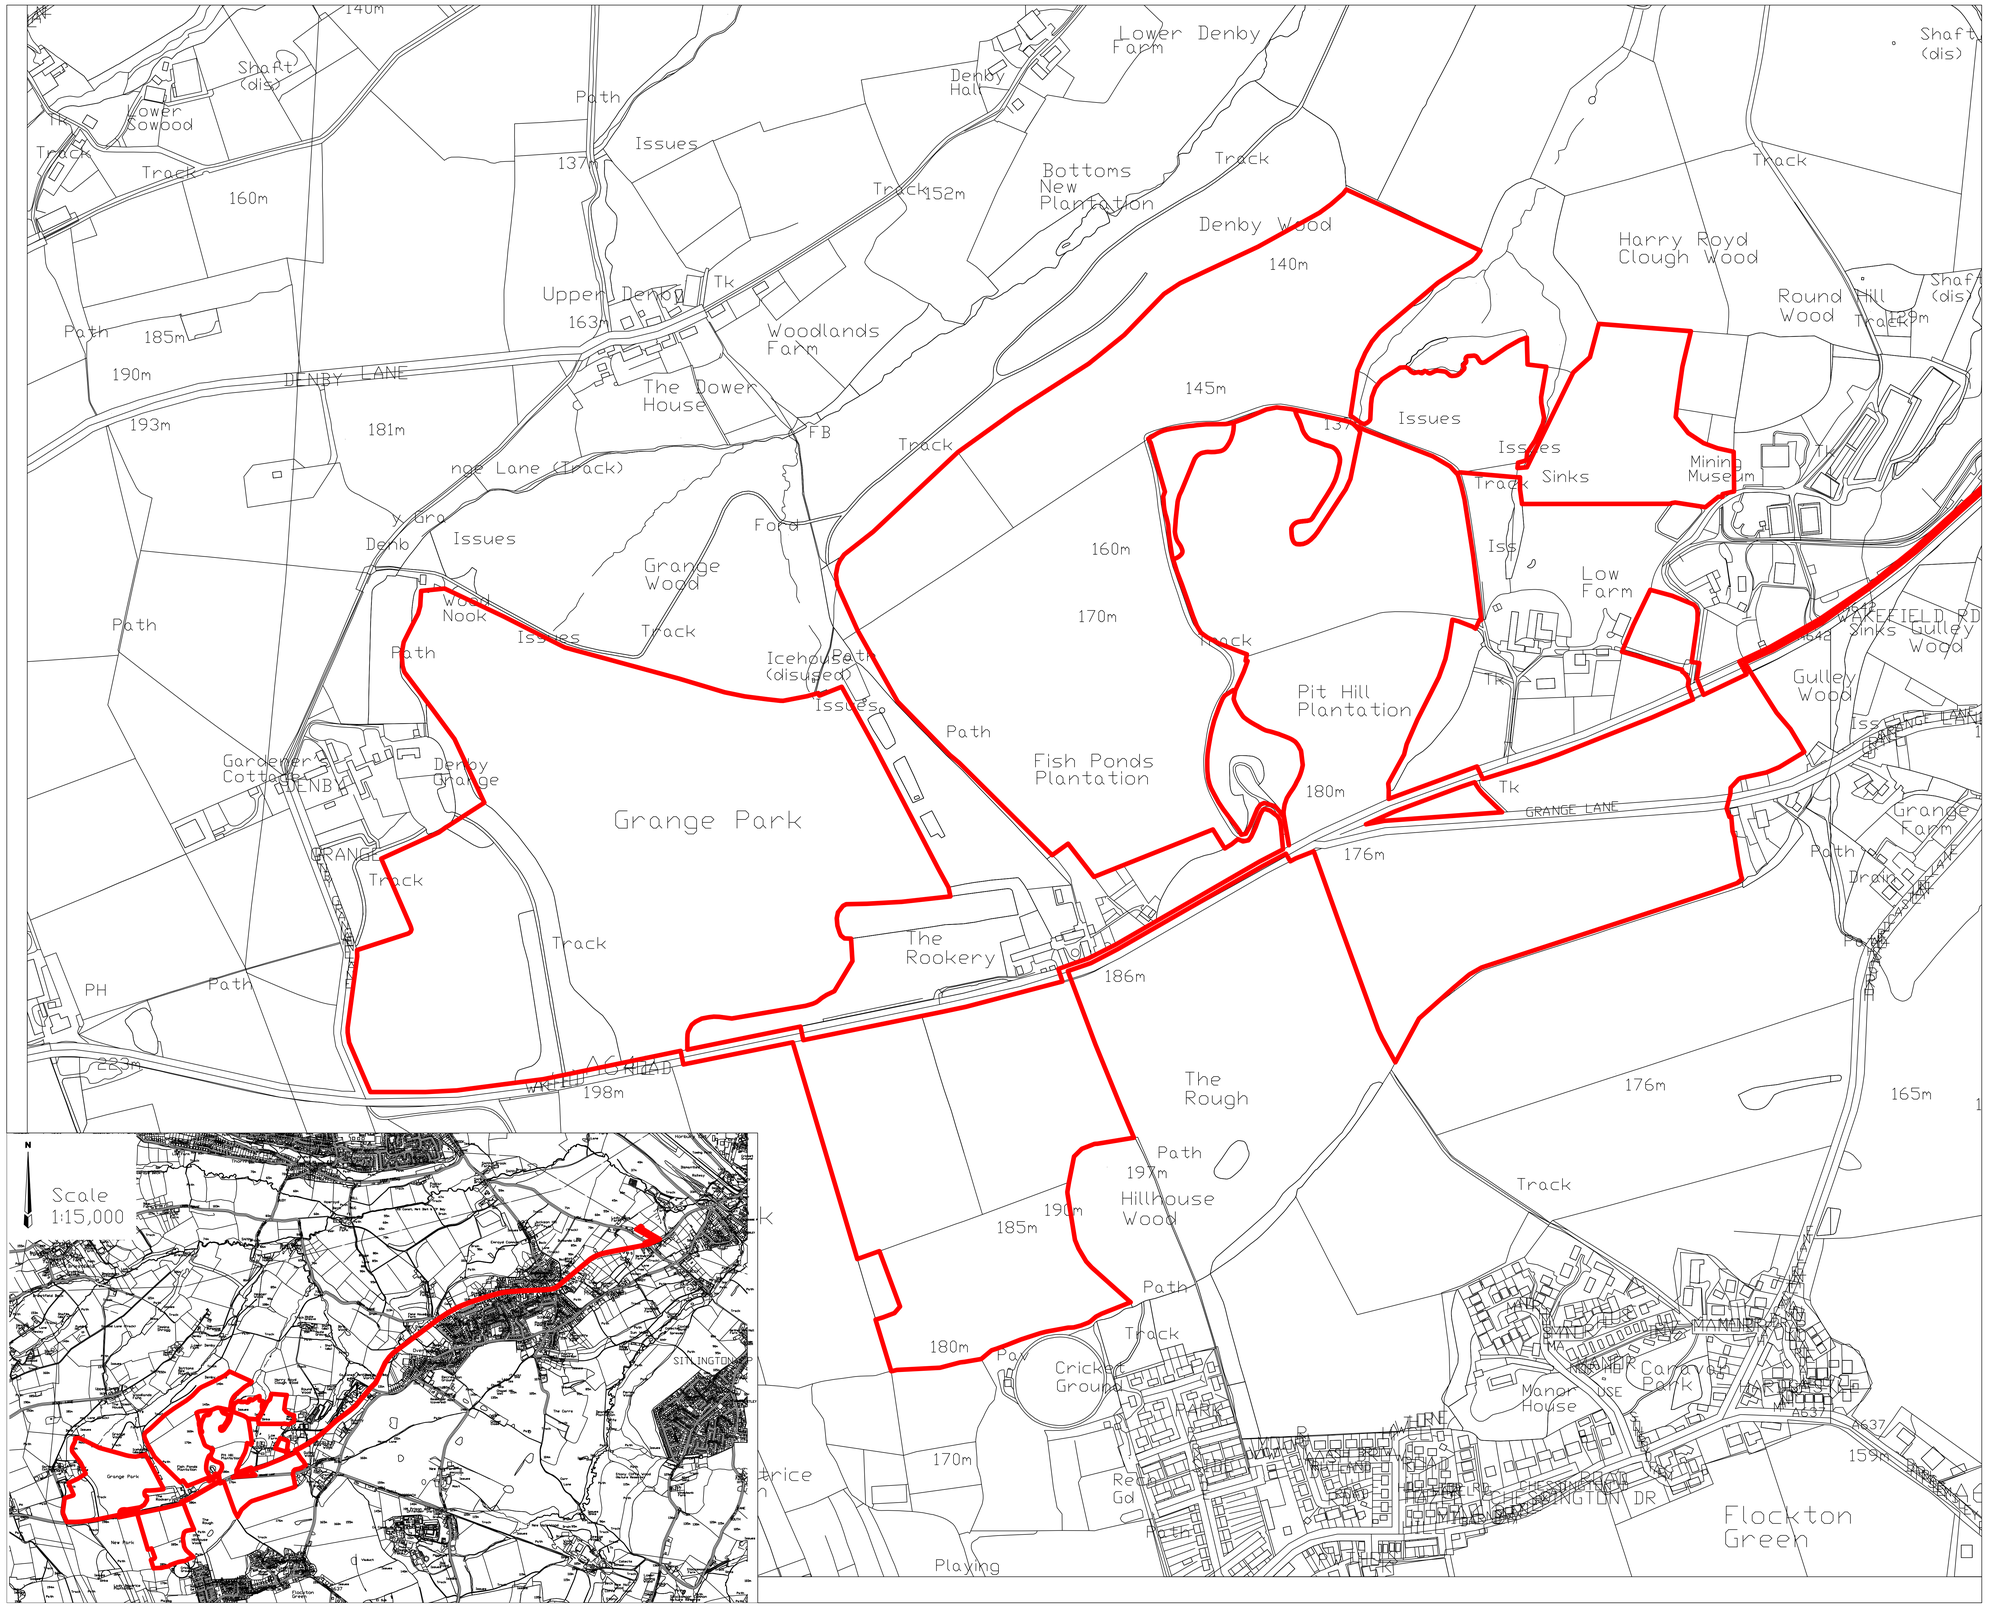

General Notes

Key

REV	DSGD	DATE	MODIFICATION

PROJECT NAME:
Boom Power

DRAWING TITLE:
Location Plan 1

DRAWING No: 2112/D001.1

REVISION: v.c

SCALE: 1:2500

FORMAT: A0

DATE: 18 Aug 21

Drawn By: DP

Checked By: KC

aardvark environment matters

Aardvark EM Limited
Higher Ford • Wiveliscombe
Taunton • Somerset • TA4 2RL
Tel: 01984 624989
Fax: 01984 623912
environment@aardvarkem.co.uk
www.aardvarkem.co.uk

* This document is exclusive property of Aardvark EM Limited. Copying, reproduction or disclosure to third parties is prohibited without written permission of Aardvark EM Limited and in case of infringement, Aardvark EM Limited seek damages for breach of statutory or contractual obligations.

File:\Z:\Data 2021\2112 Low Farm - Boom Power\Data & Drawings\CAD\2112-D001-Boom Power-Location Plan-v.c.dwg