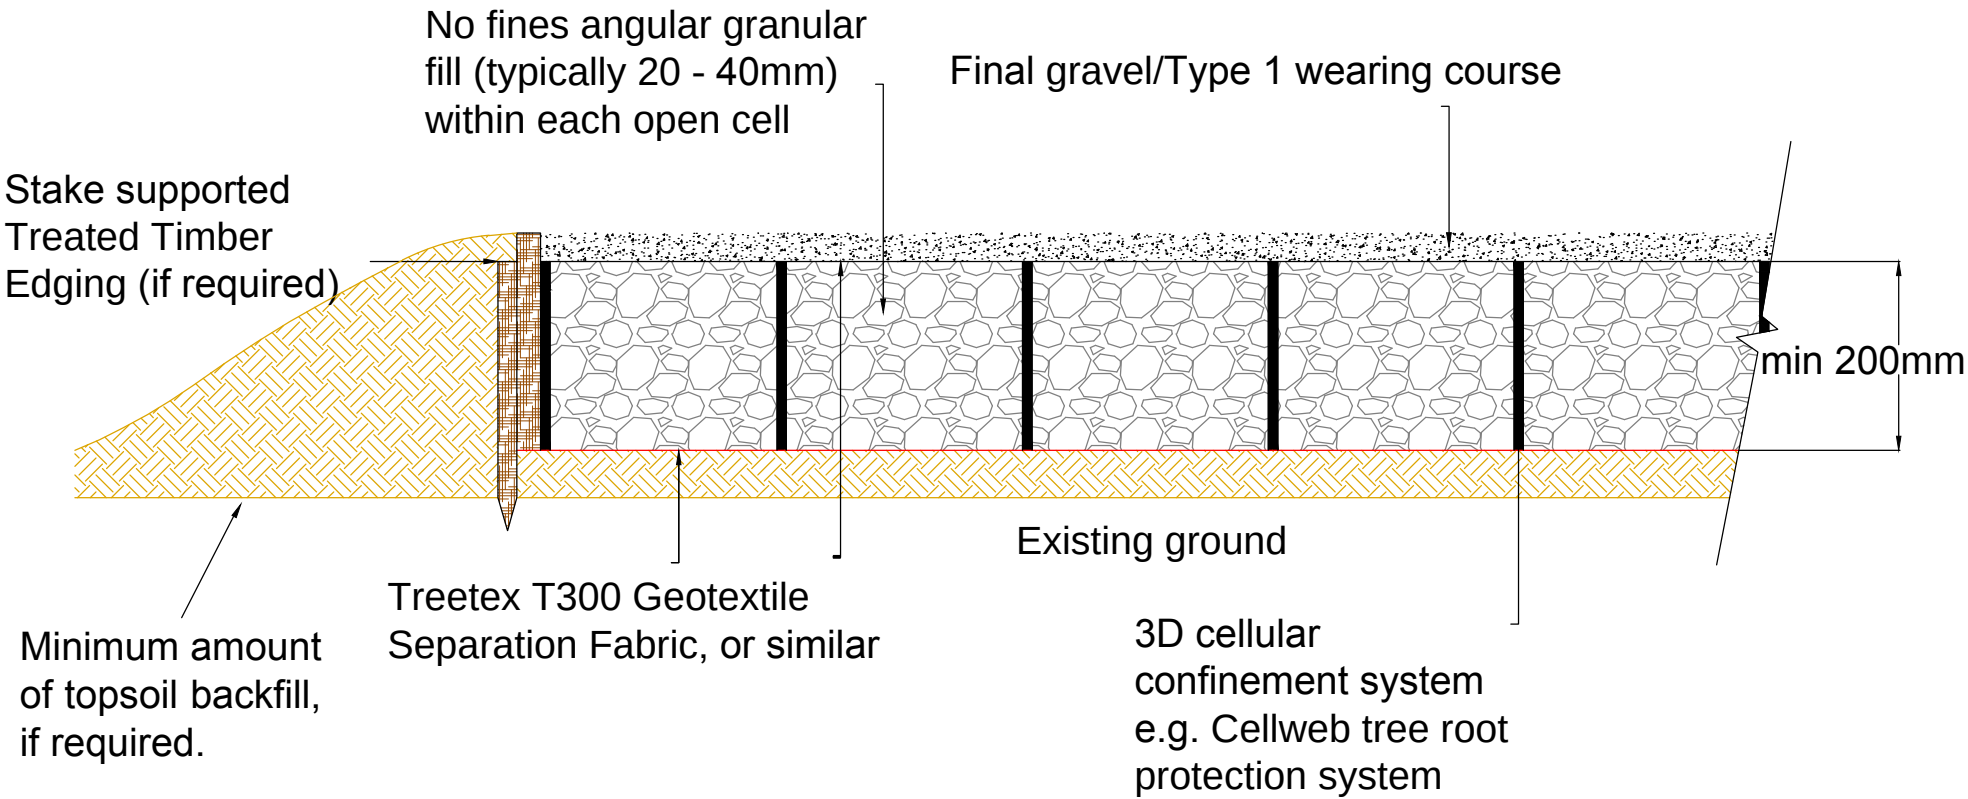

Indicative section of No Dig access track with timber edging

(Final design to be approved by an Engineer)