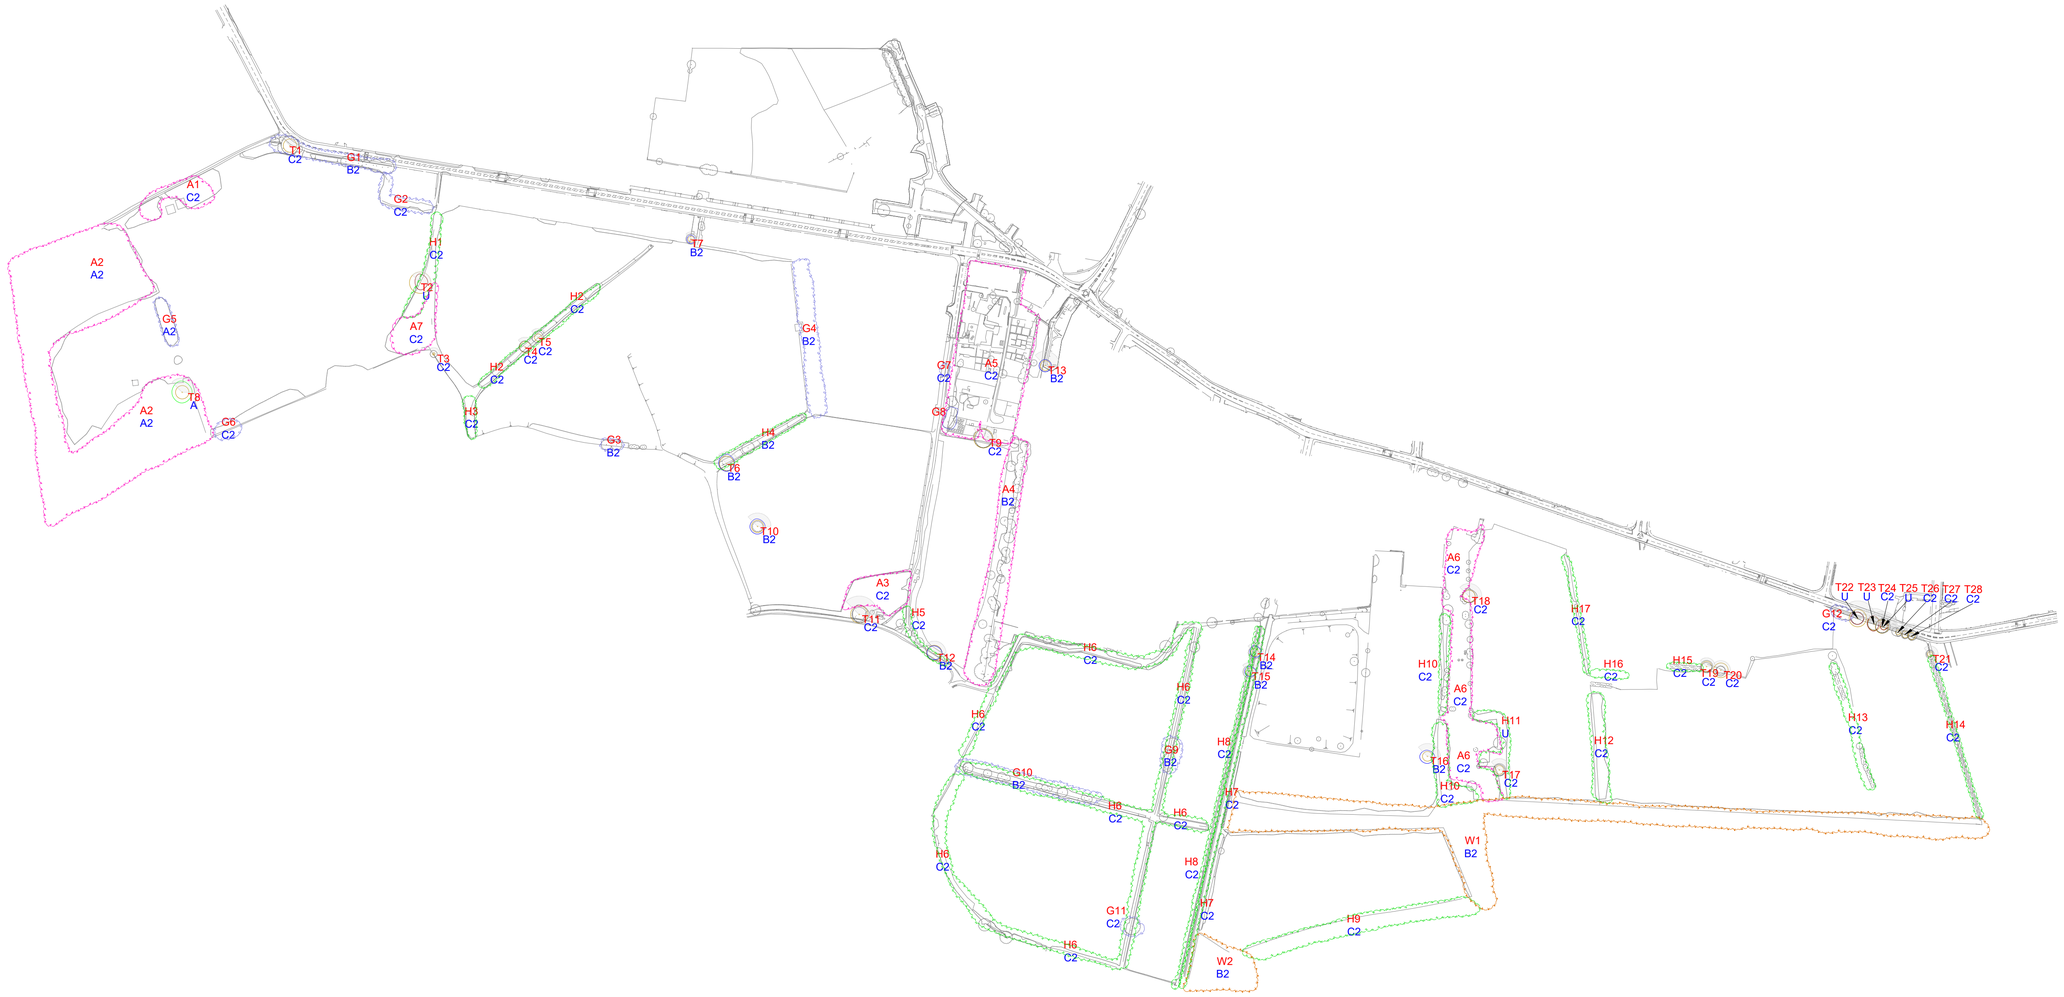

N

0 25 50 75 100 125 150m

Scale 1:3000

General Notes

LEGEND

AREA

GROUP

HEDGE

WOOD

TRUNK LOCATION

TREE SHADE (24 hr)

A1 AREA REFERENCE

G1 GROUP REFERENCE

H1 HEDGE REFERENCE

T1 TREE REFERENCE

W1 WOOD REFERENCE

B2 CATEGORY GRADE

TREE CANOPY GRADES

CATEGORY A

CATEGORY B

CATEGORY C

CATEGORY U

ROOT PROTECTION AREA

No.	Revision/Issue	Date

IAIN TAVENDALE EArbor.A.

ARBORICULTURAL CONSULTANT

Follow us on LinkedIn

Project Name and Address

Dewsbury, Riverside

Drawn by	Checked
www.YourCad.co.uk	IT

Date: August 2021

Scale: 1:3000 @ A1