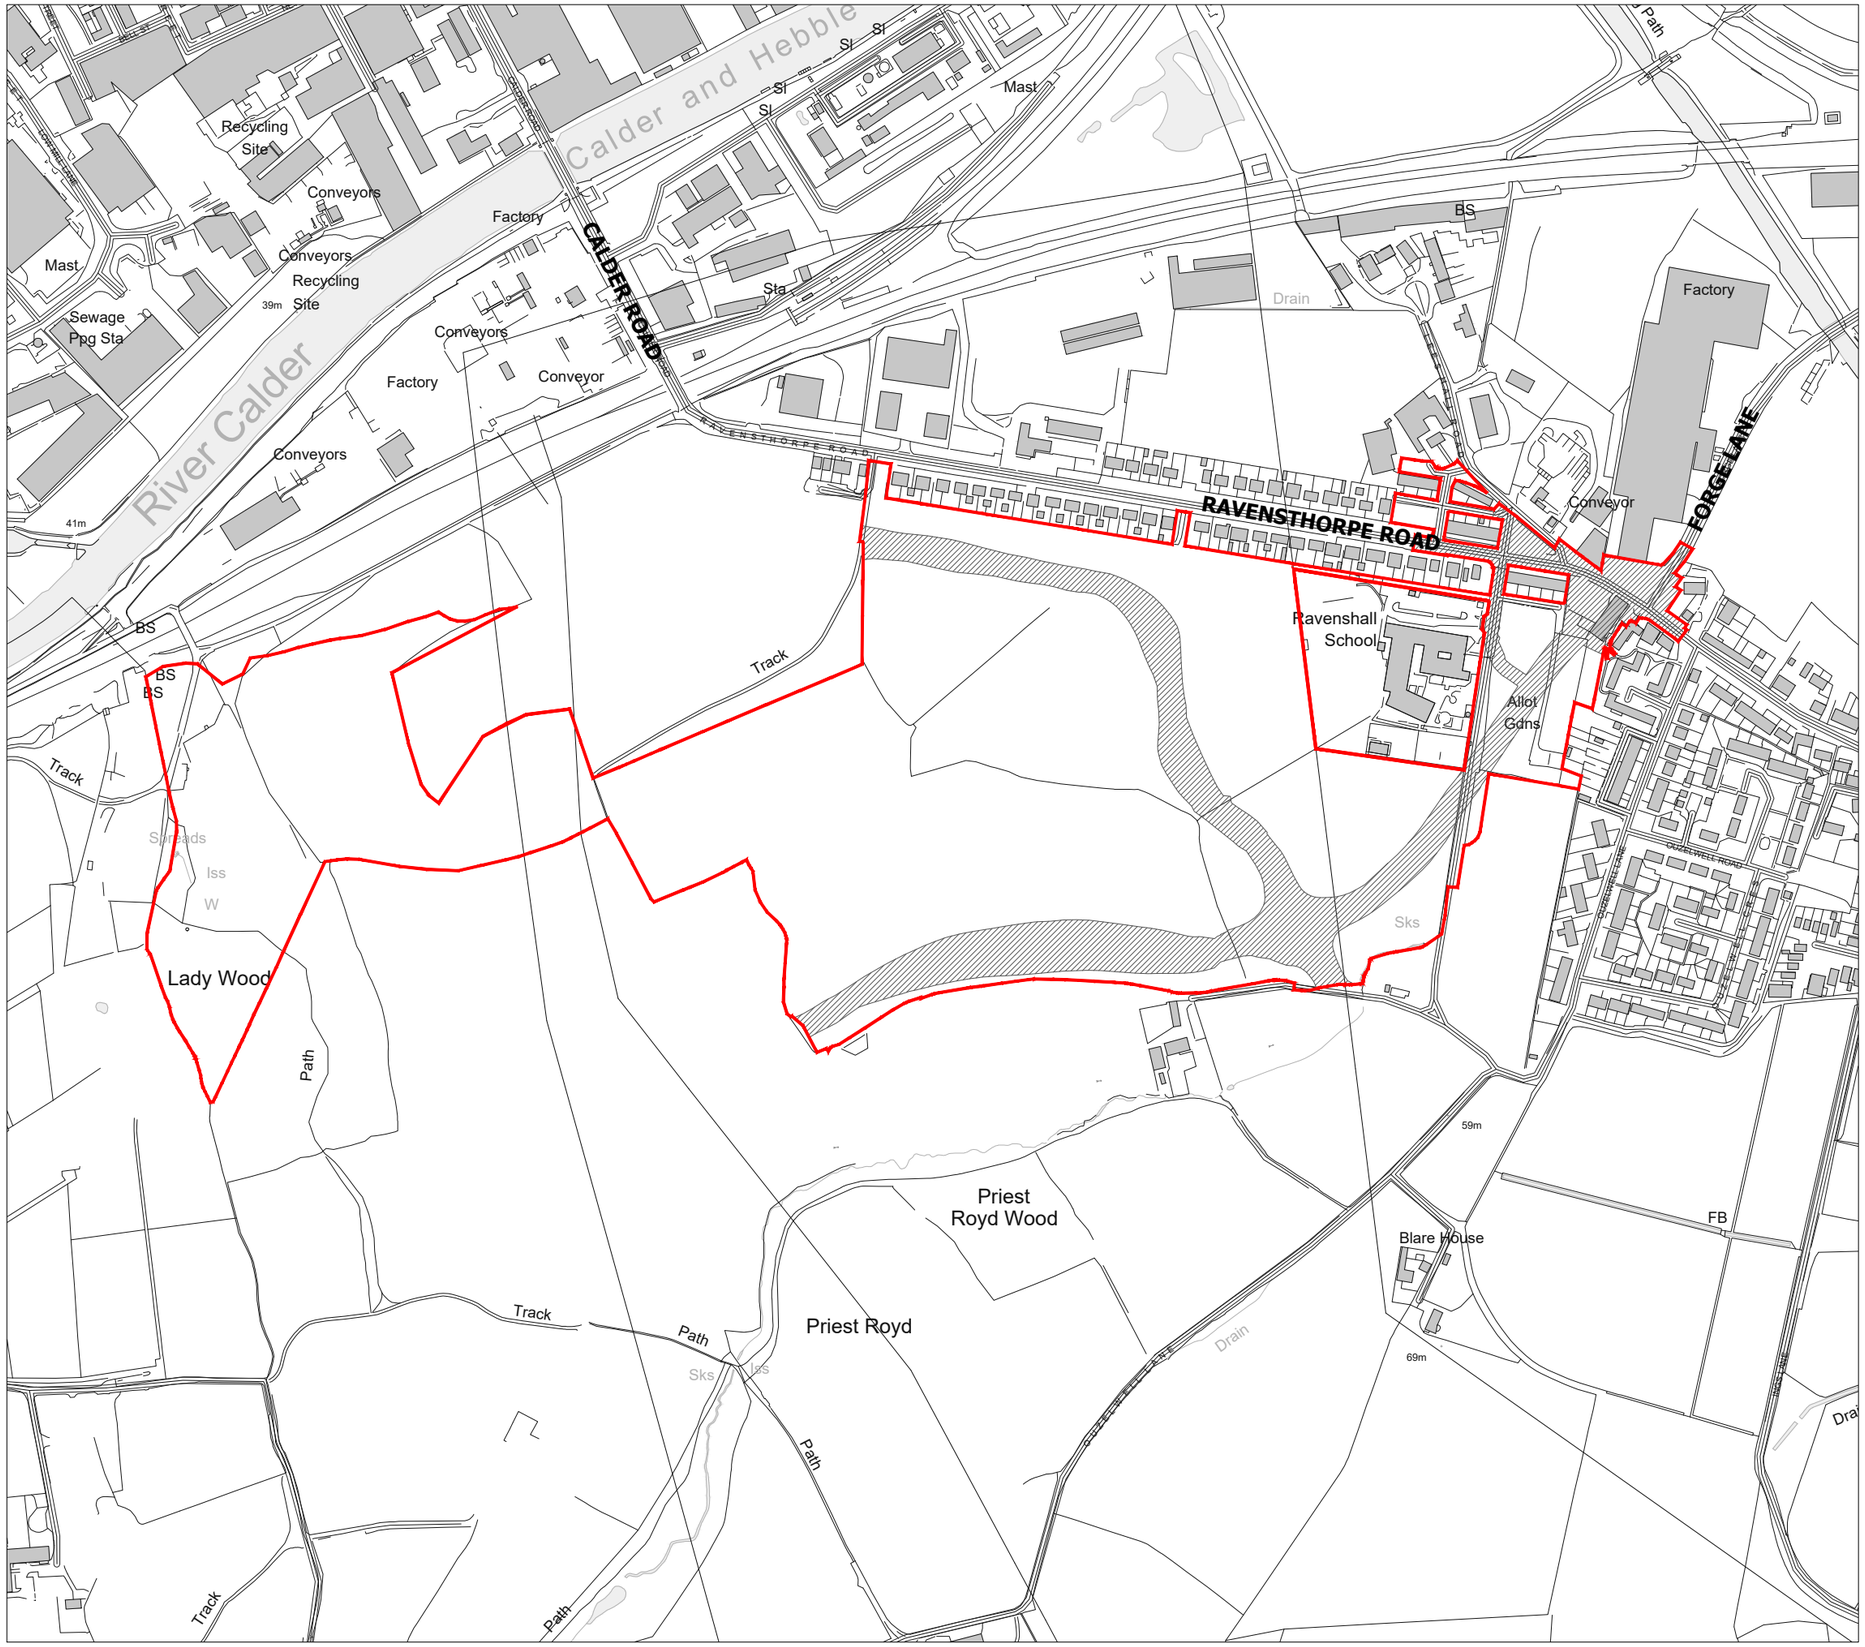

The scaling of this drawing cannot be assured

Revision	Date	Drn	Ckd
-	-	-	-

N

LEGEND

- Site Boundary (Outline Application/ c.28.26ha)
- Site Boundary (Full Application/ c.4.5ha)

Project
Dewsbury Riverside

Drawing Title
Site Location Plan

Date	Scale	Drawn by	Check by
23.09.21	1:5000@A3	LF	SW

Project No	Drawing No	Revision
	DWG05	H

BARTON WILLMORE

Planning • Master Planning & Urban Design •
Architecture • Landscape Planning & Design • Environmental
Planning • Graphic Design • Public Engagement • Research

bartonwillmore.co.uk

Offices at Bristol Cambridge Cardiff Ebbsfleet Edinburgh Leeds
London Manchester Newcastle Reading Solihull Southampton

Reproduced from the Ordnance Survey Map with the permission of the Controller of HMSO. Crown Copyright Reserved. Licence No 100019279.

J:\32000\32147 - Dewsbury - Riverside\A4 - Drawings & Registers\Masterplanning\32147_MR_M_DWG05H_Site Boundary.dwg - A3