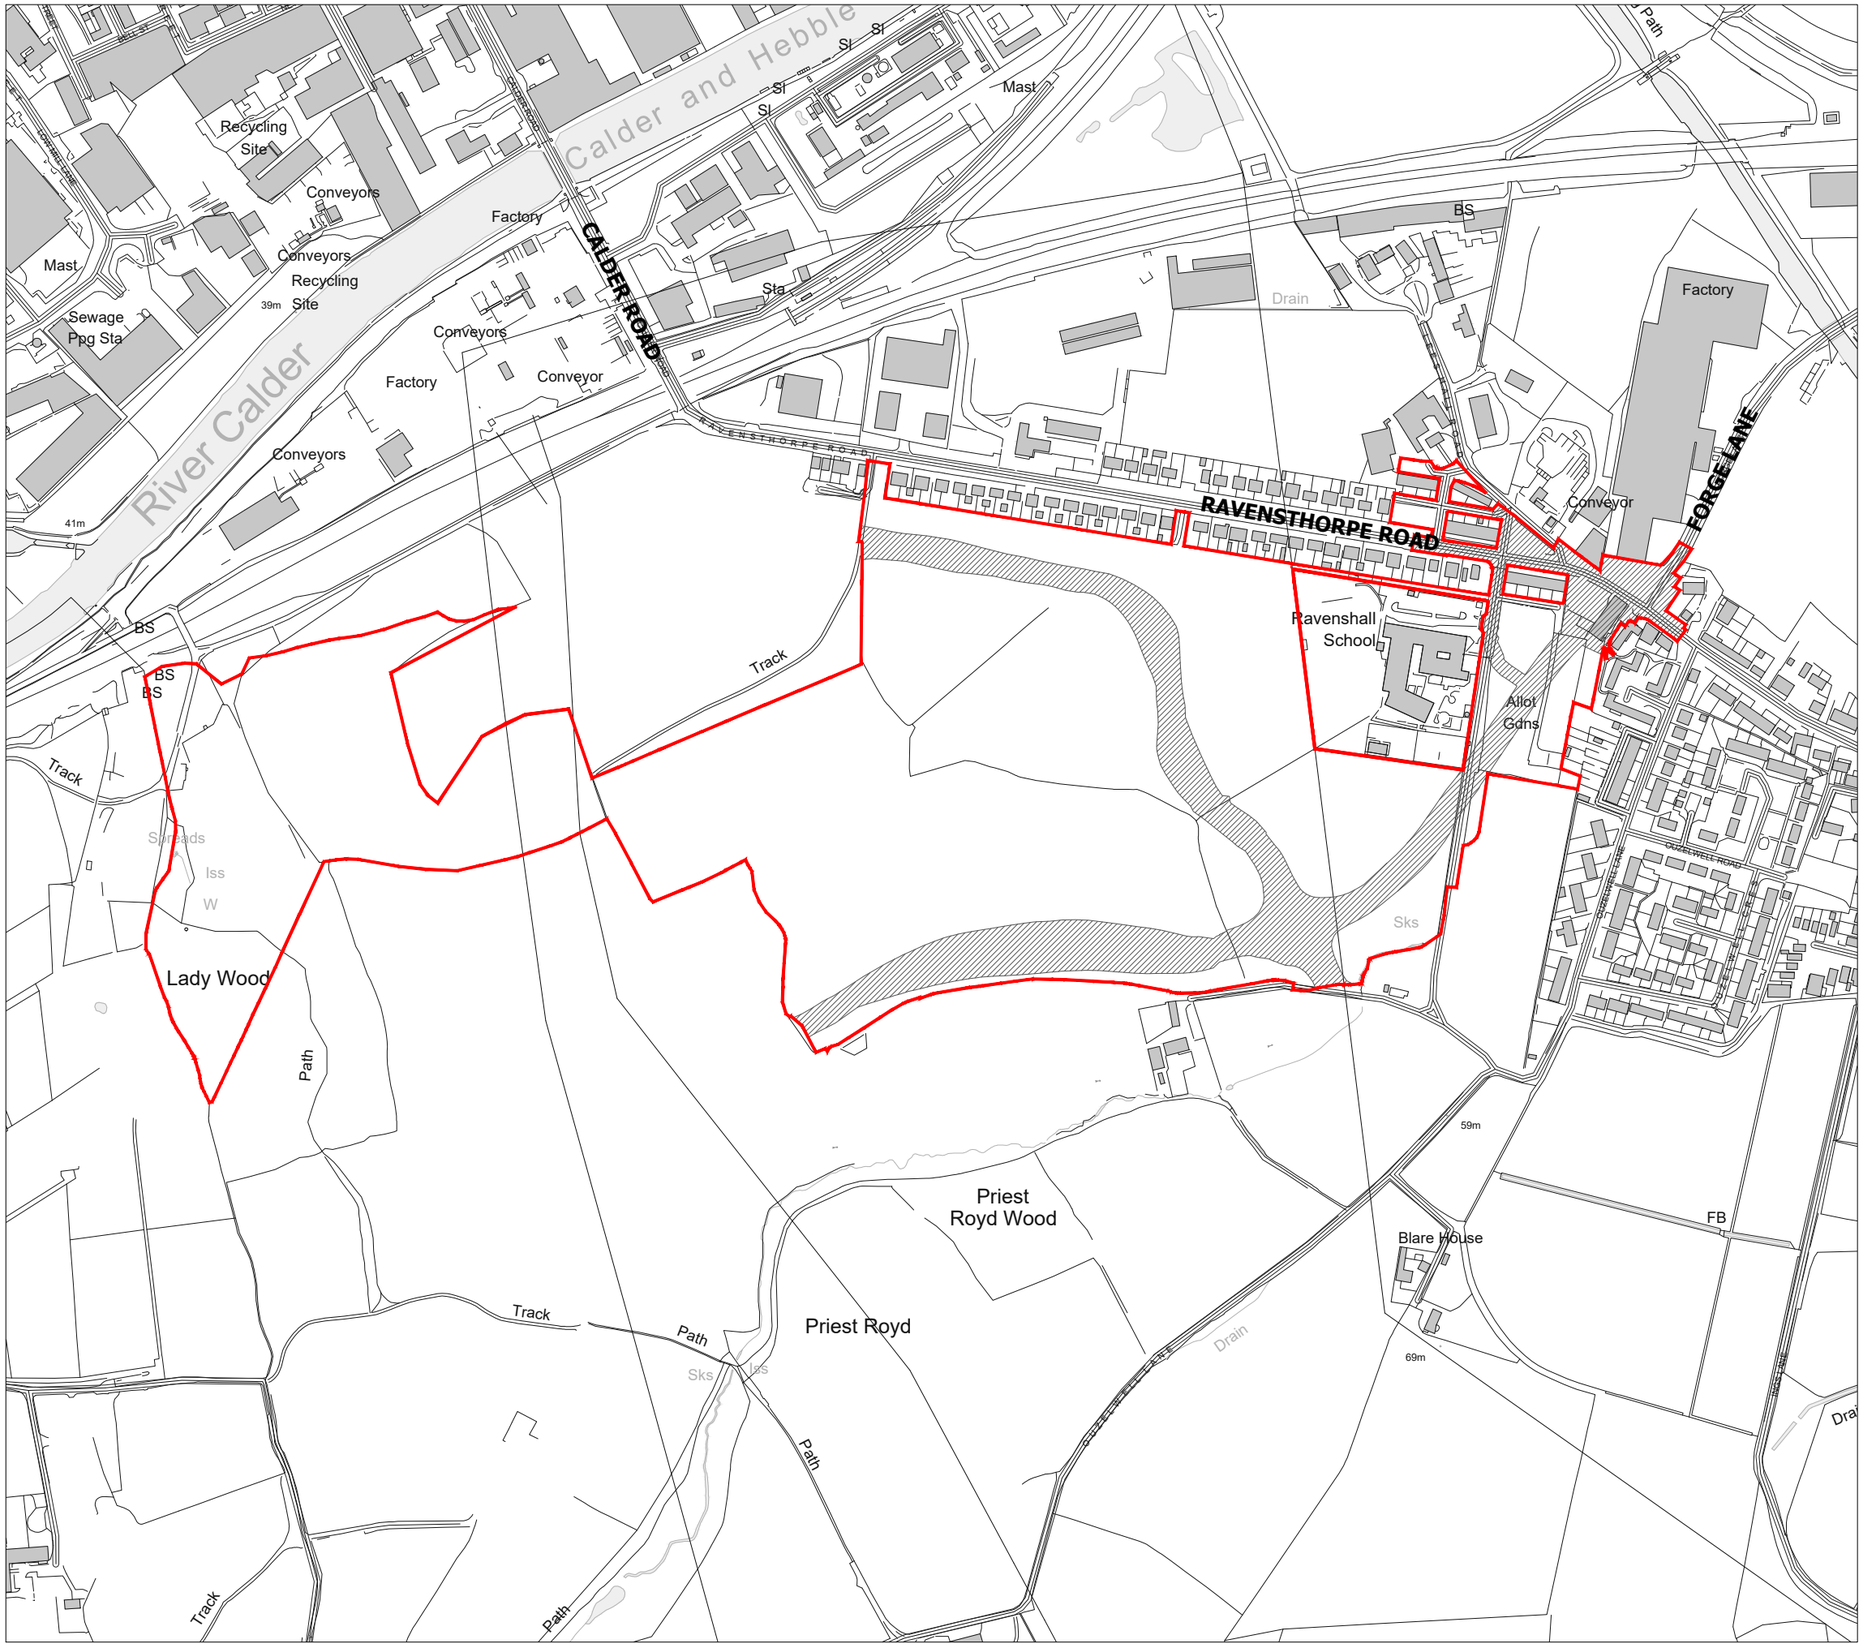

Reproduced from the Ordnance Survey Map with the permission of the Controller of HMSO. Crown Copyright Reserved. Licence No 100019279.

J:\32000\32147 - Dewsbury - Riverside\A4 - Drawings & Registers\Masterplanning\32147_MR_M_DWG05H_Site Boundary.dwg - A3

The scaling of this drawing cannot be assured

Revision	Date	Drn	Ckd
-	-	-	-

N

LEGEND

- Site Boundary (Outline Application/ c.28.26ha)
- Site Boundary (Full Application/ c.4.5ha)

Project
Dewsbury Riverside

Drawing Title
Site Location Plan

Date	Scale	Drawn by	Check by
23.09.21	1:5000@A3	LF	SW
Project No	Drawing No		Revision
	DWG05		H

BARTON WILLMORE

Planning • Master Planning & Urban Design • Architecture • Landscape Planning & Design • Environmental Planning • Graphic Design • Public Engagement • Research

bartonwillmore.co.uk

Offices at Bristol Cambridge Cardiff Ebbsfleet Edinburgh Leeds London Manchester Newcastle Reading Solihull Southampton