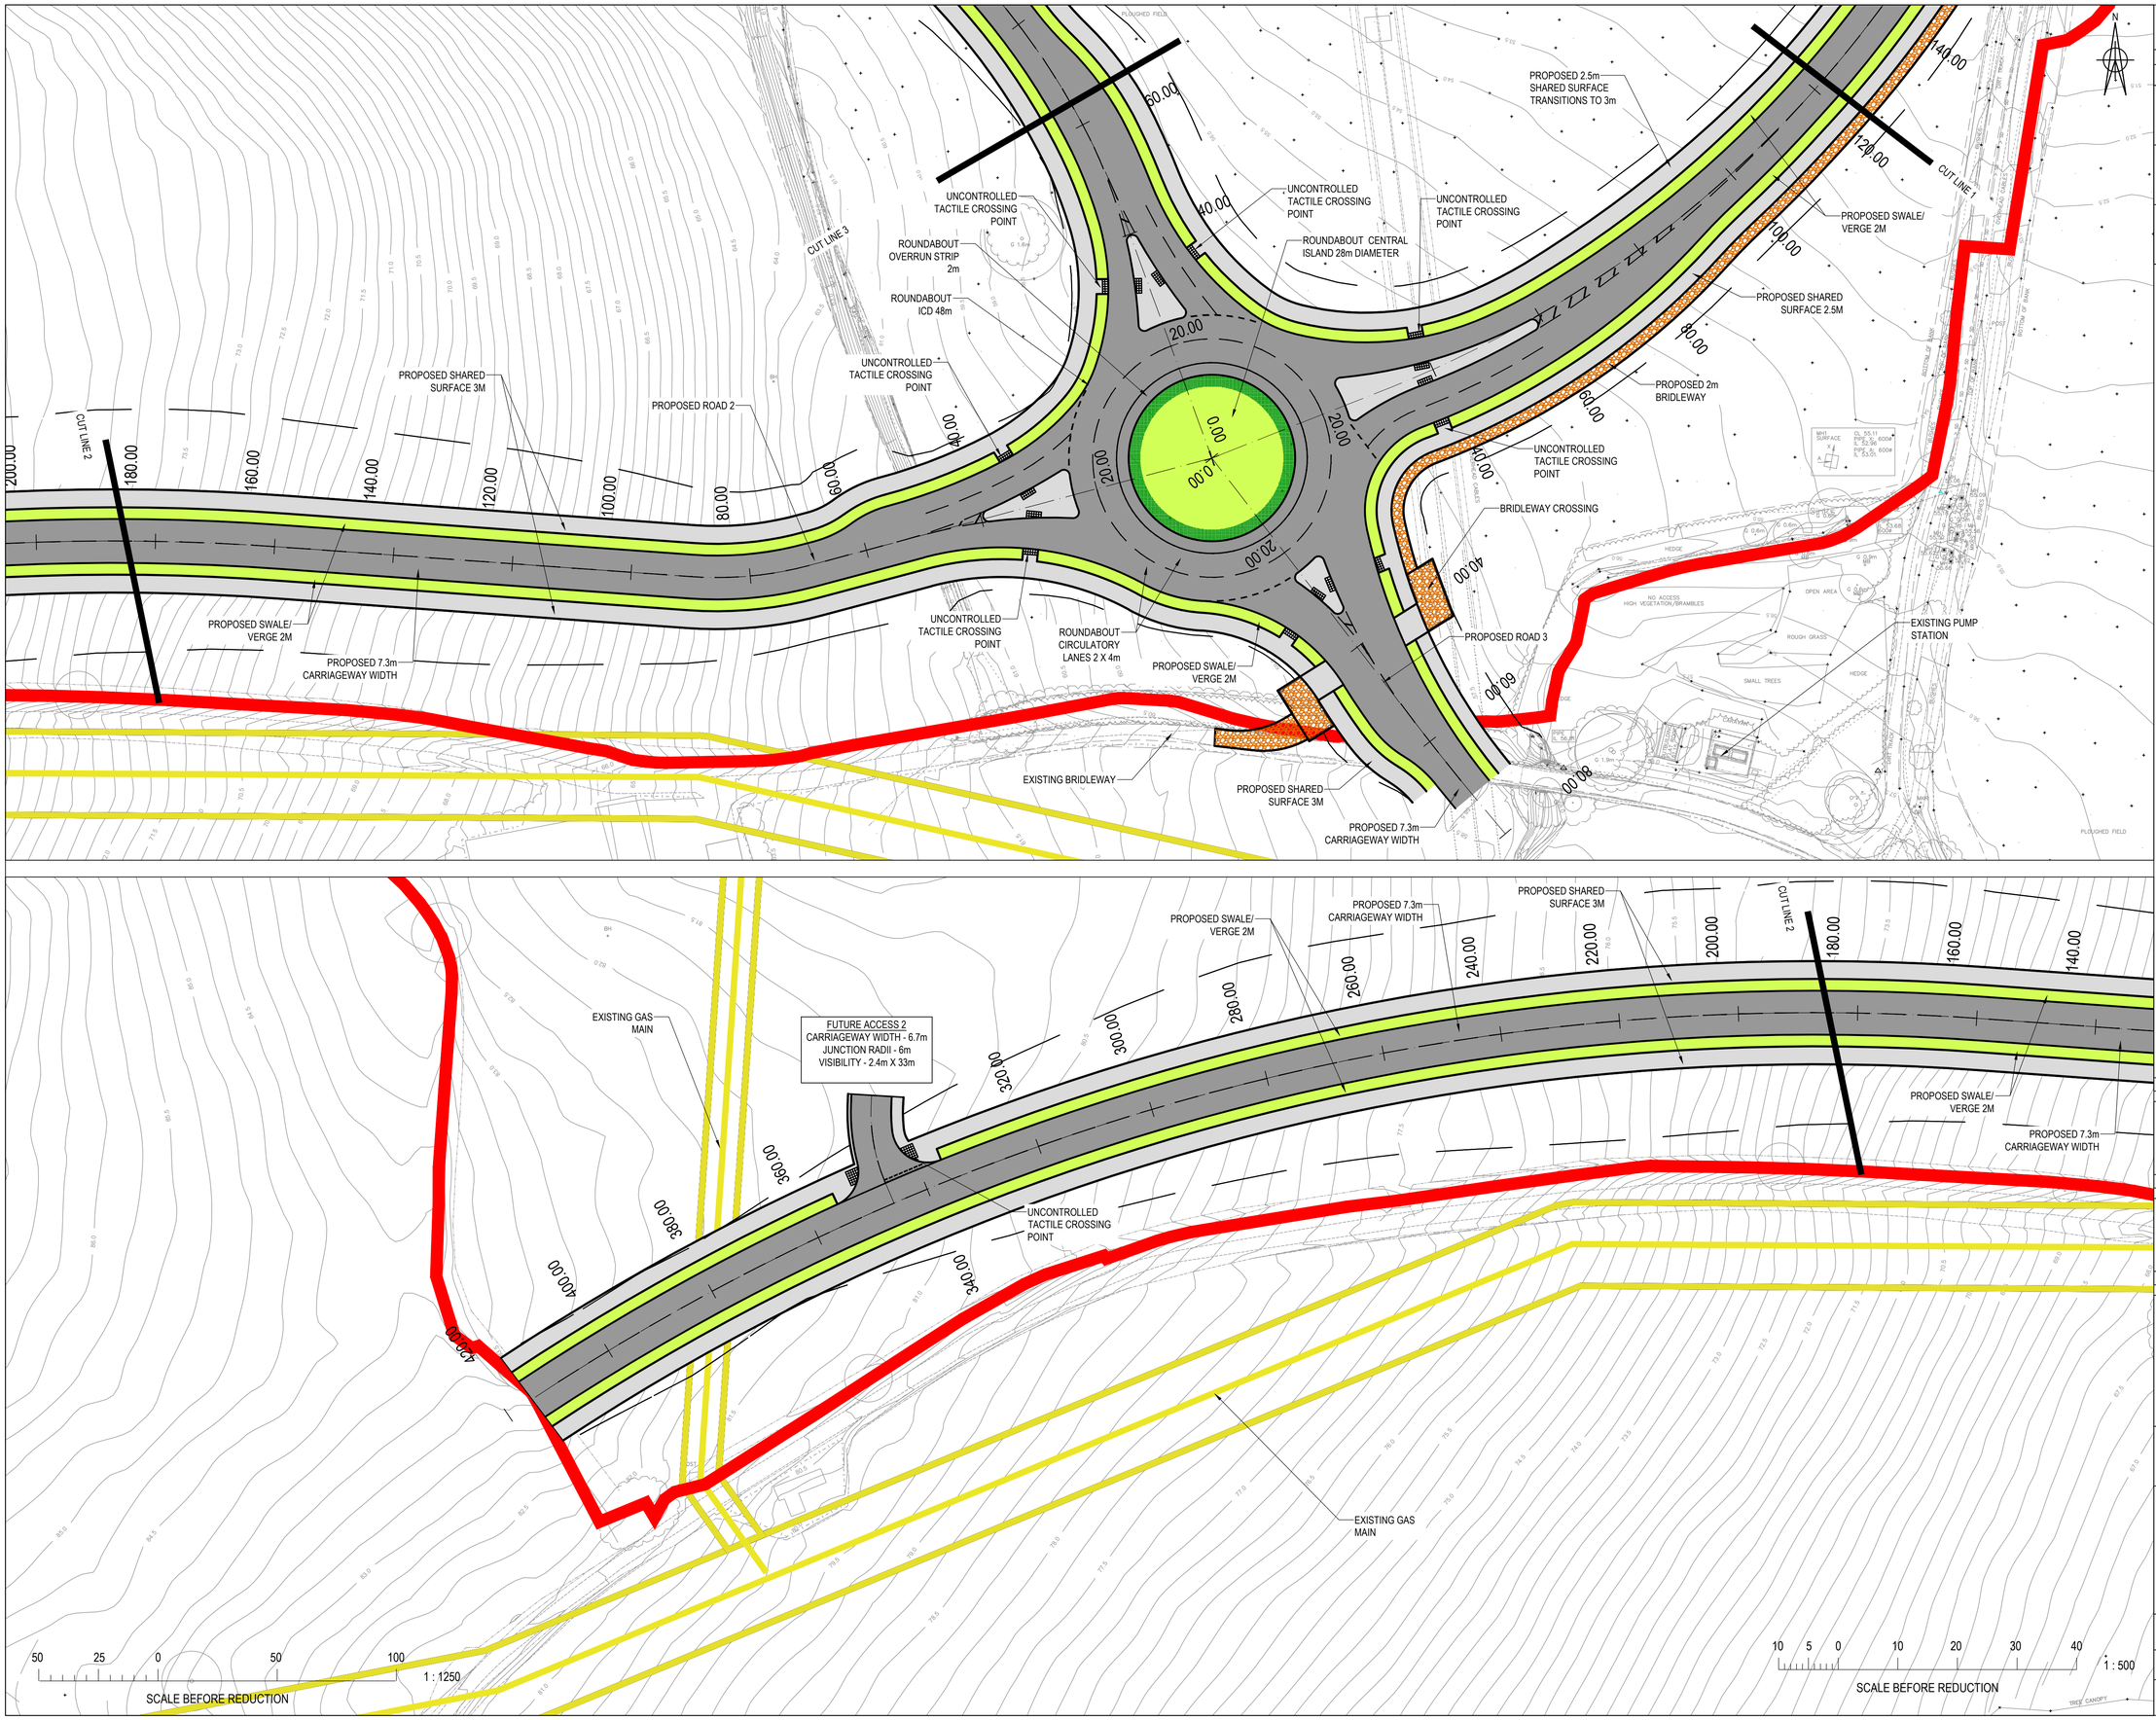

© Buro Happold Limited or its group companies.
All Rights reserved. Buro Happold and its group companies assert (unless otherwise agreed in writing) their rights under s.77 to 89 of the Copyright, Designs and Patents Act 1988.

DO NOT SCALE THIS DRAWING.

HEALTH AND SAFETY INFORMATION

IN ADDITION TO THE HAZARDS/RISKS NORMALLY ASSOCIATED WITH THE TYPES OF WORK DETAILED ON THIS DRAWING, NOTE THE FOLLOWING

CONSTRUCTION.

MAINTENANCE/CLEANING/OPERATION.

DECOMMISSIONING/DEMOLITION.

GENERAL NOTES

1. THIS DRAWING IS TO BE READ IN CONJUNCTION WITH ALL OTHER RELEVANT DRAWINGS, DETAILS, SPECIFICATIONS AND REPORTS PREPARED AS PART OF THE PLANNING APPLICATION SUBMITTED IN SEPTEMBER 2021.
2. ALL DIMENSIONS ARE IN METERS UNLESS STATED OTHERWISE.
3. THE TOPOGRAPHICAL DATA IS BASED ON INFORMATION PROVIDED BY:

- SILKSTONE SURVEY - DRAWING REFERENCE : 21056
- SURVEY OPERATIONS - DRAWING REFERENCE : 19G064
- ORDNANCE SURVEY DATA HAS BEEN USED FOR ADDITIONAL WIDER BACKGROUND CONTEXT.

4. THE DATA USED IN THE PREPERATION OF THIS AND ALL OTHER BURO HAPPOLD DESIGNS AND DRAWINGS IS NOT WARRANTED. IT SHALL BE THE RESPONSIBILTY OF THE CONTRACTOR TO VERIFY ALL SURVEY INFORMATION PROVIDED AND REPORT ANY ANOMALIES TO BURO HAPPOLD.
5. THIS DRAWING HAS BEEN PREPARED FOR THE SOLE BENEFIT, USE AND INFORMATION OF THE CLIENT. THE LIABILITY OF BURO HAPPOLD IN RESPECT OF ANY INFORMATION CONTAINED IN THE DRAWING WILL NOT EXTEND TO ANY THIRD PARTIES. BUROHAPPOLD ACCEPTS NO LIABILITY FOR ANY USE/MISUSE OF THIS DRAWING OTHER THAN FOR THE PURPOSE FOR WHICH IT HAS BEEN PRODUCED.

DESIGN NOTES

THE HIGHWAYS DESIGN PHILOSOPHY HAS BEEN PREPARED IN COMPLIANCE WITH THE FOLLOWING DESIGN DOCUMENTS:

LINK ROAD DESIGN

- KIRKLEE'S DESIGN GUIDANCE DOCUMENT DATED 2018 AND ASSOCIATED DOCUMENTS BROUGHT IN BY REFERENCE.

ROUNDABOUT DESIGN

- DESIGN MANUAL FOR ROADS AND BRIDGES (CD SERIES)

DRAFT

Rev	Description	Date	Iss'd	Rev'd	App'd

Project Stage

Status of Drawing

BURO HAPPOLD

3 Wellington Place
Leeds
LS1 4AP

Tel: 0113 204 2200
Fax:
Email:
Web: www.burohappold.com

Client: KIRKLEES COUNCIL
Architect: BARTON WILMORE
Project: DEWSBURY RIVERSIDE
Drg Title: HIGHWAYS PHASE 1 GENERAL ARRANGEMENT SHEET 2

Job No.	Scale@A1
0048206	1- 500

Drawn/Designed By.	Checked By.	Approved By.
KH		

Drawing No.: DR-BH-XX-XX-DR-C-00-2152
Revision: