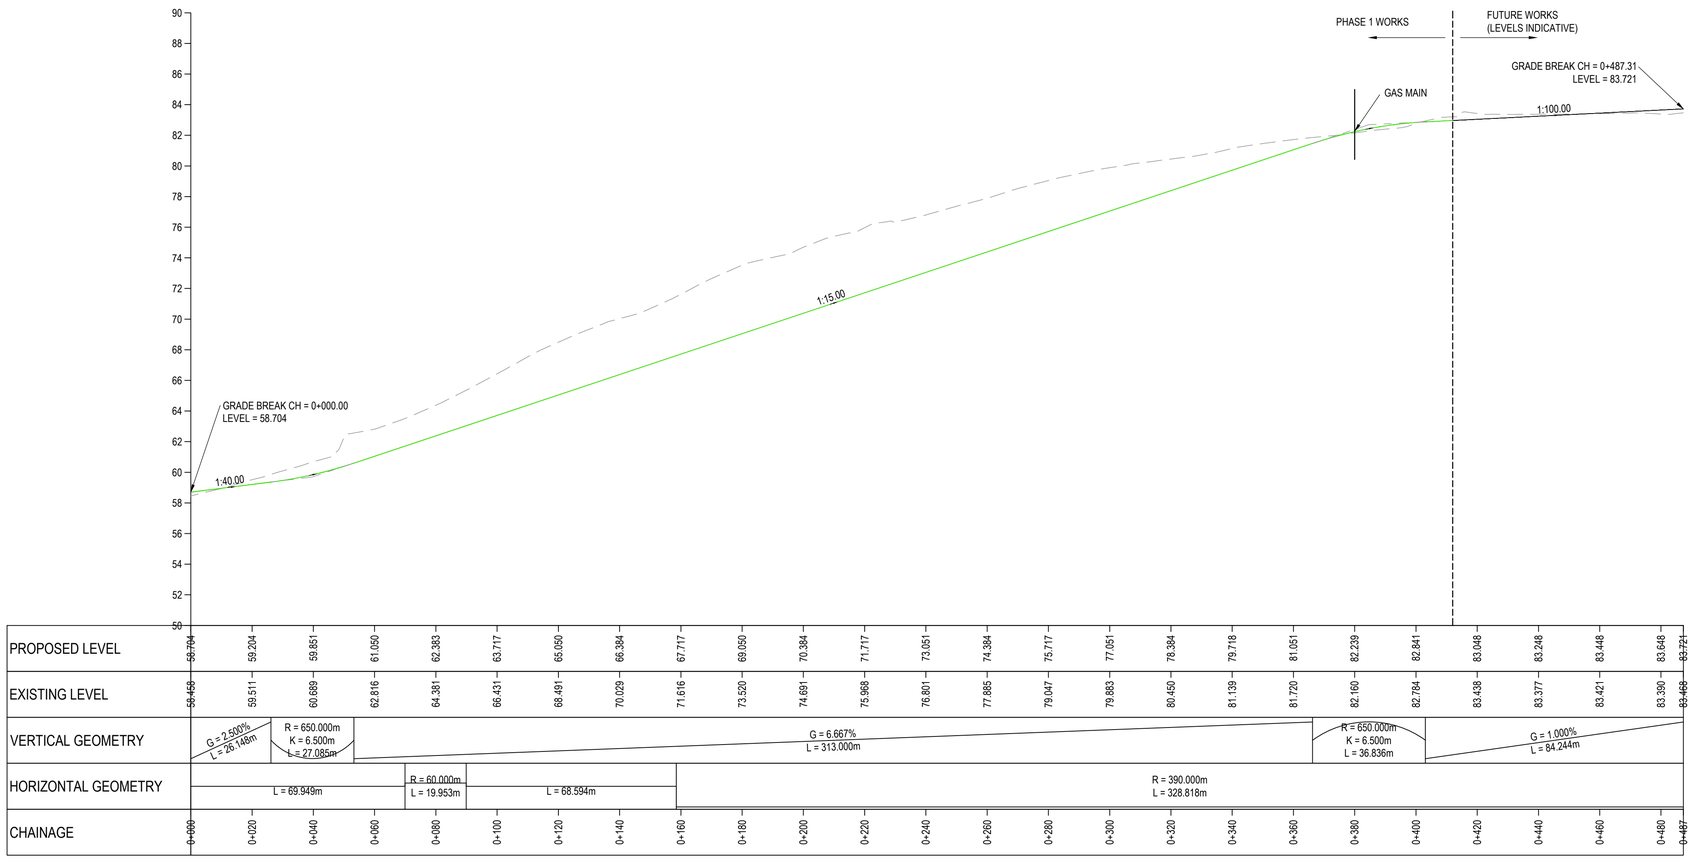

ROAD 2 ALIGNMENT CH 0+000.00 - 0+487.31
SCALES: H 1:1000, V 1:200

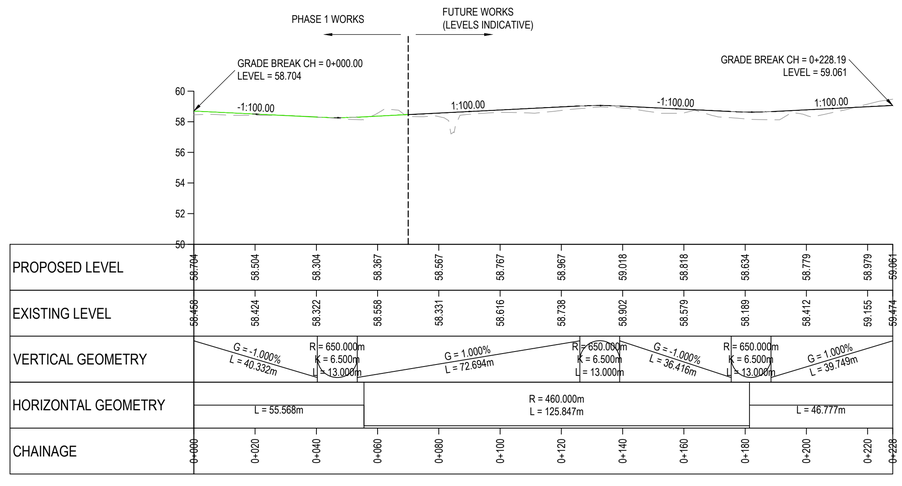

ROAD 3 ALIGNMENT CH 0+000.00 - 0+228.19
SCALES: H 1:1000, V 1:200

20 10 0 20 40 60 80
1 : 1000
SCALE BEFORE REDUCTION

© Buro Happold Limited or its group companies.
All Rights reserved. Buro Happold and its group companies assert (unless otherwise agreed in writing) their rights under s.77 to 89 of the Copyright, Designs and Patents Act 1988.

DO NOT SCALE THIS DRAWING.

HEALTH AND SAFETY INFORMATION

IN ADDITION TO THE HAZARDS/RISKS NORMALLY ASSOCIATED WITH THE TYPES OF WORK DETAILED ON THIS DRAWING, NOTE THE FOLLOWING

CONSTRUCTION.

MAINTENANCE/CLEANING/OPERATION.

DECOMMISSIONING/DEMOLITION.

DRAFT

Rev	Description	Date	Iss'd	Rev'd	App'd

Project Stage

Status of Drawing

BURO HAPPOLD

3 Wellington Place
Leeds
LS1 4AP
Tel: 0113 204 2200
Fax:
Email:
Web: www.burohappold.com

Client: KIRKLEES COUNCIL
Architect: BARTON WILMORE
Project: DEWSBURY RIVERSIDE
Drg Title: HIGHWAYS PHASE 1 LONGSECTIONS SHEET 2

Job No.: 0048206
Scale@A1: 1- 1000
Drawn/Designed By.: KH
Checked By.:
Approved By.:
Drawing No.: DR-BH-XX-XX-DR-C-00-2165
Revision: