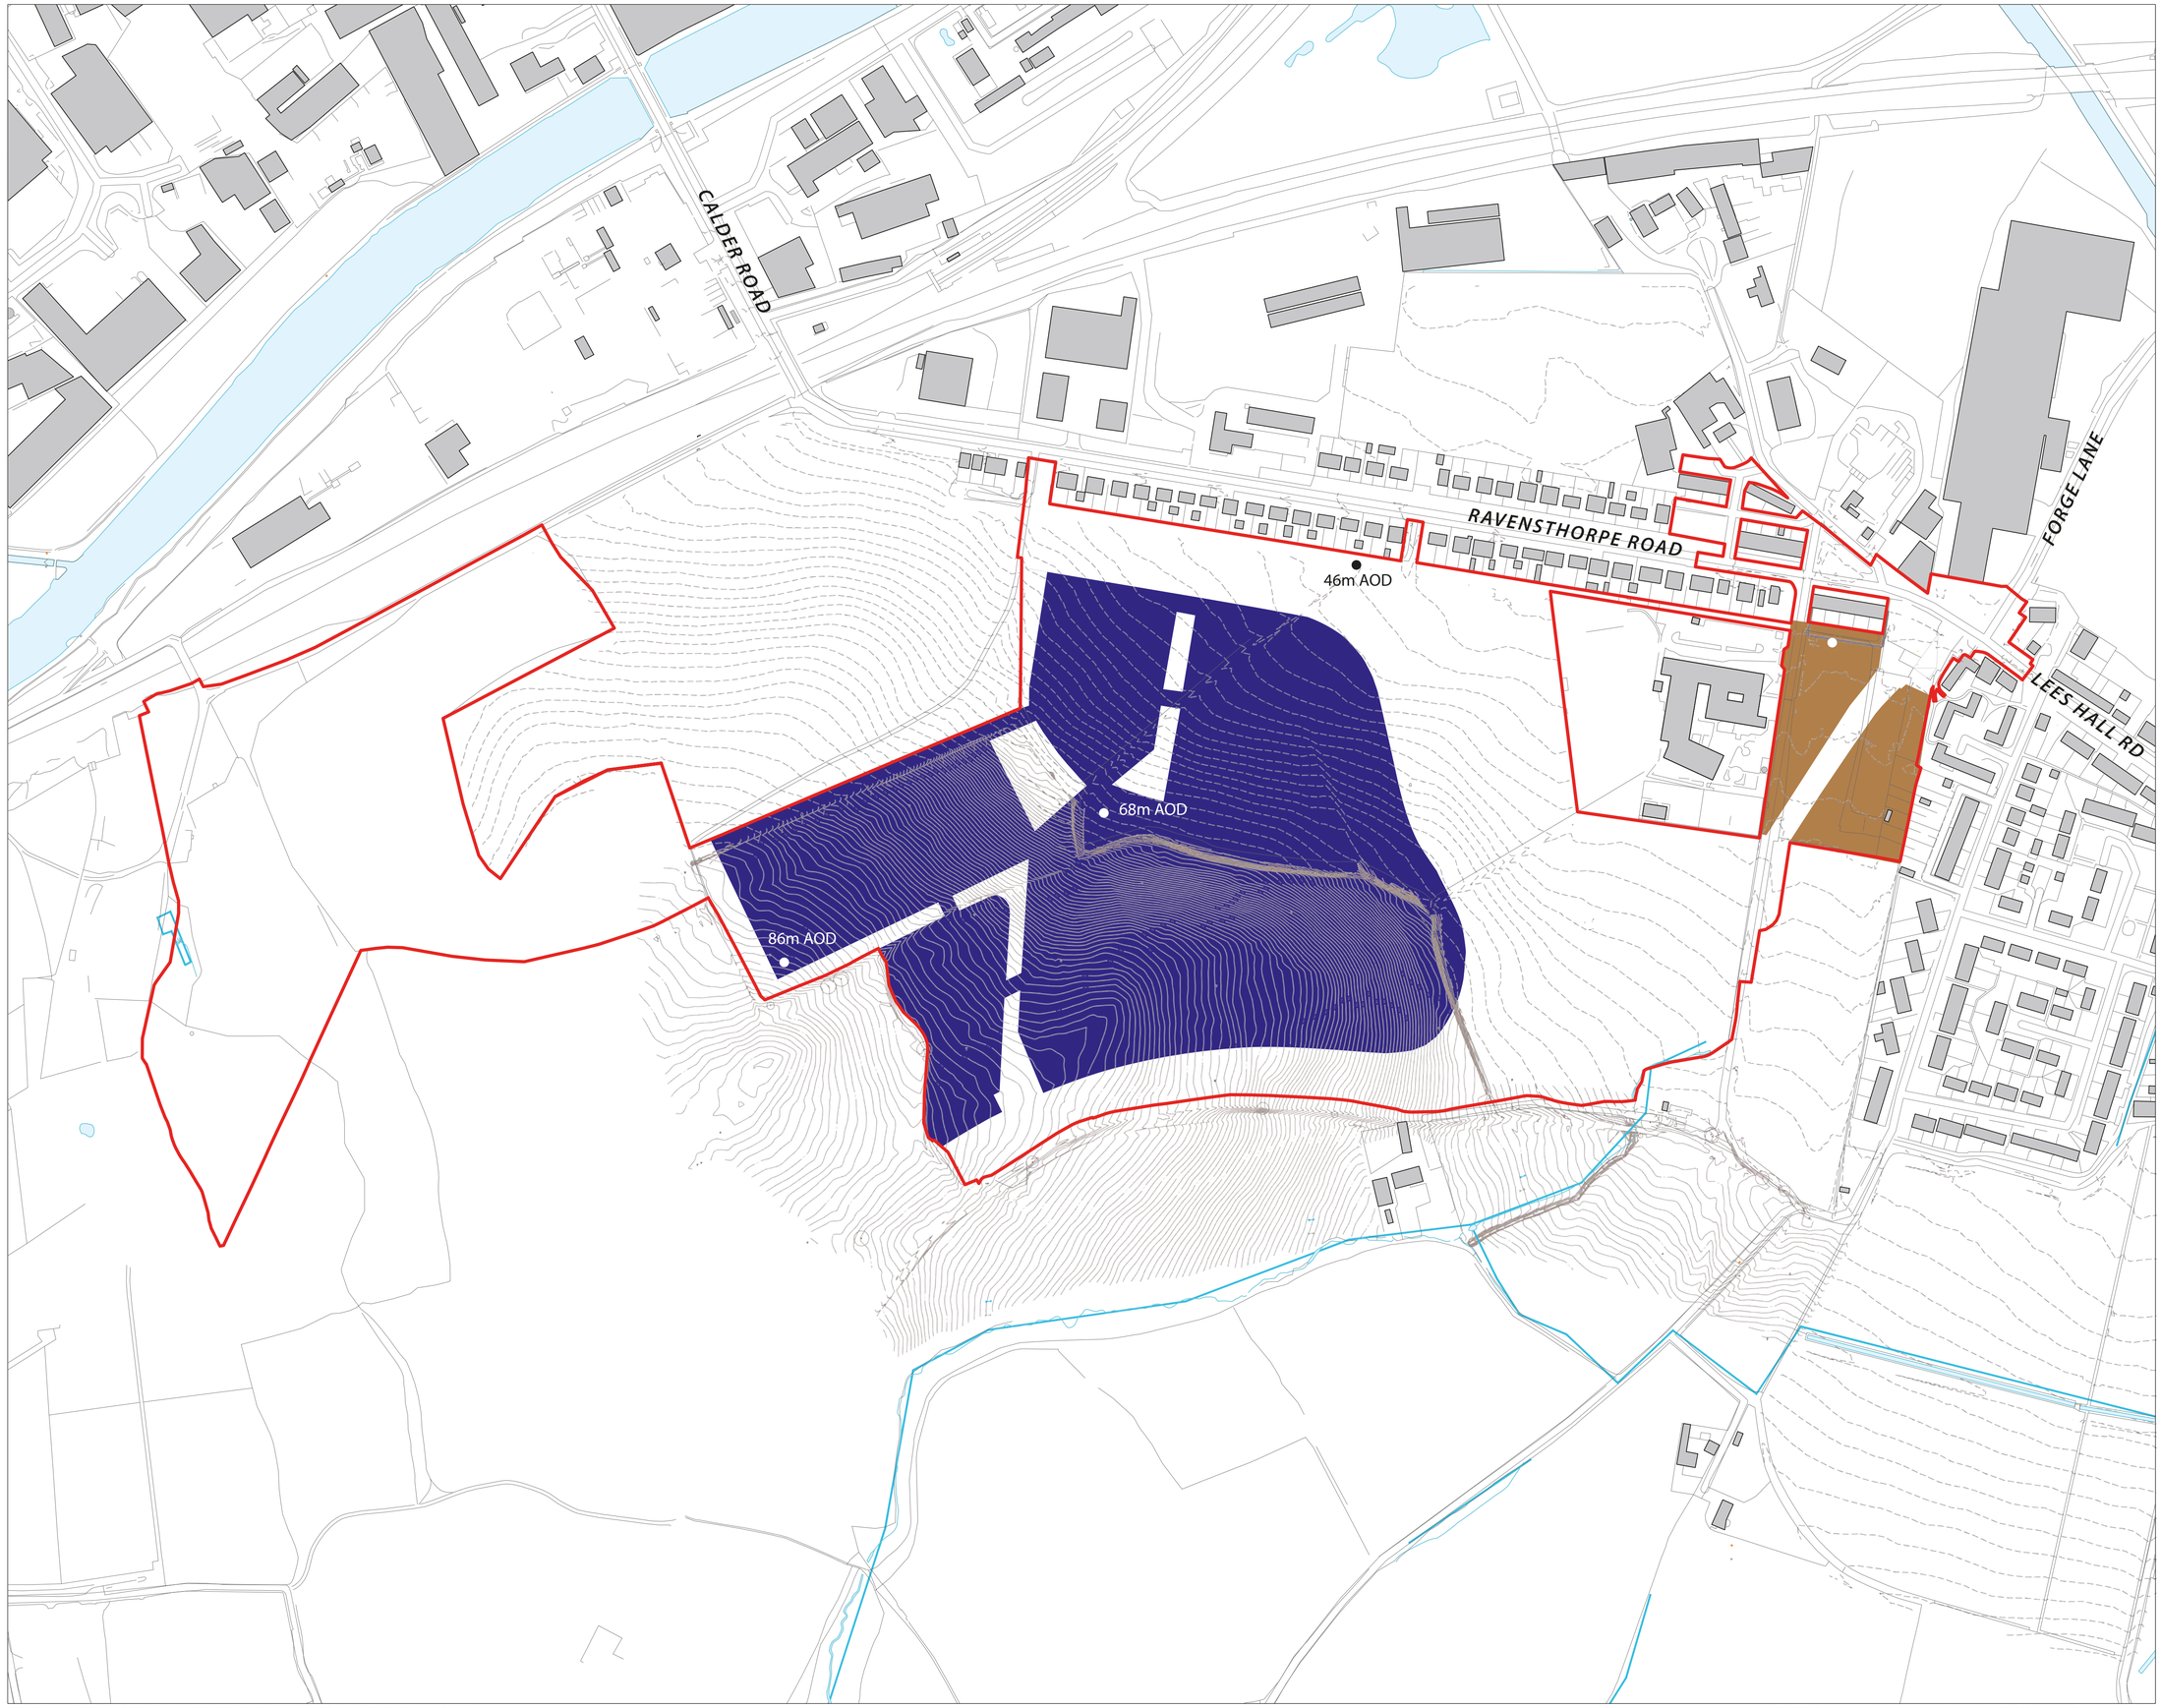


The scaling of this drawing cannot be assured

Revision	Date	Drn	Ckd
-	-	-	-

LEGEND

N

Site boundary (c.29.6ha)

Predominantly 1 Storey -2 Storey (with the occasional 2.5 Storey)

Between 1 Storey -3 Storey

Building Heights
- 2 Storey (up to 9.5m)
- 2.5 Storey (up to 10.5m)
- 3 Storey (up to 12.5m)

Project
Dewsbury Riverside

Drawing Title
Scale Parameter Plan

Date	Scale	Drawn by	Check by
15.09.21	1:2000 @A1	LF	SW

Project No	Drawing No	Revision
32147	Ai14	C

DRAFT

BARTON WILLMORE
Town Planning • Master Planning & Urban Design • Architecture • Landscape Planning & Design • Infrastructure & Environmental Planning • Heritage • Graphic Communication • Communications & Engagement • Development Economics
bartonwillmore.co.uk
Offices at Birmingham Bristol Cambridge Cardiff Ebbsfleet Edinburgh Glasgow Leeds London Manchester Newcastle Reading Southampton

Reproduced from the Ordnance Survey Map with the permission of the Controller of HMSO. Crown Copyright Reserved. Licence No. 100019279.

J:\32000\32147 - Dewsbury - Riverside\A4 - Drawings & Registers\Masterplanning\32147_MR_M_DWG14A_Illustrative Masterplan.dwg - A1-14