N

FOR PLANT SCHEDULE AND PLANTING NOTES PLEASE REFER TO DRAWING 02

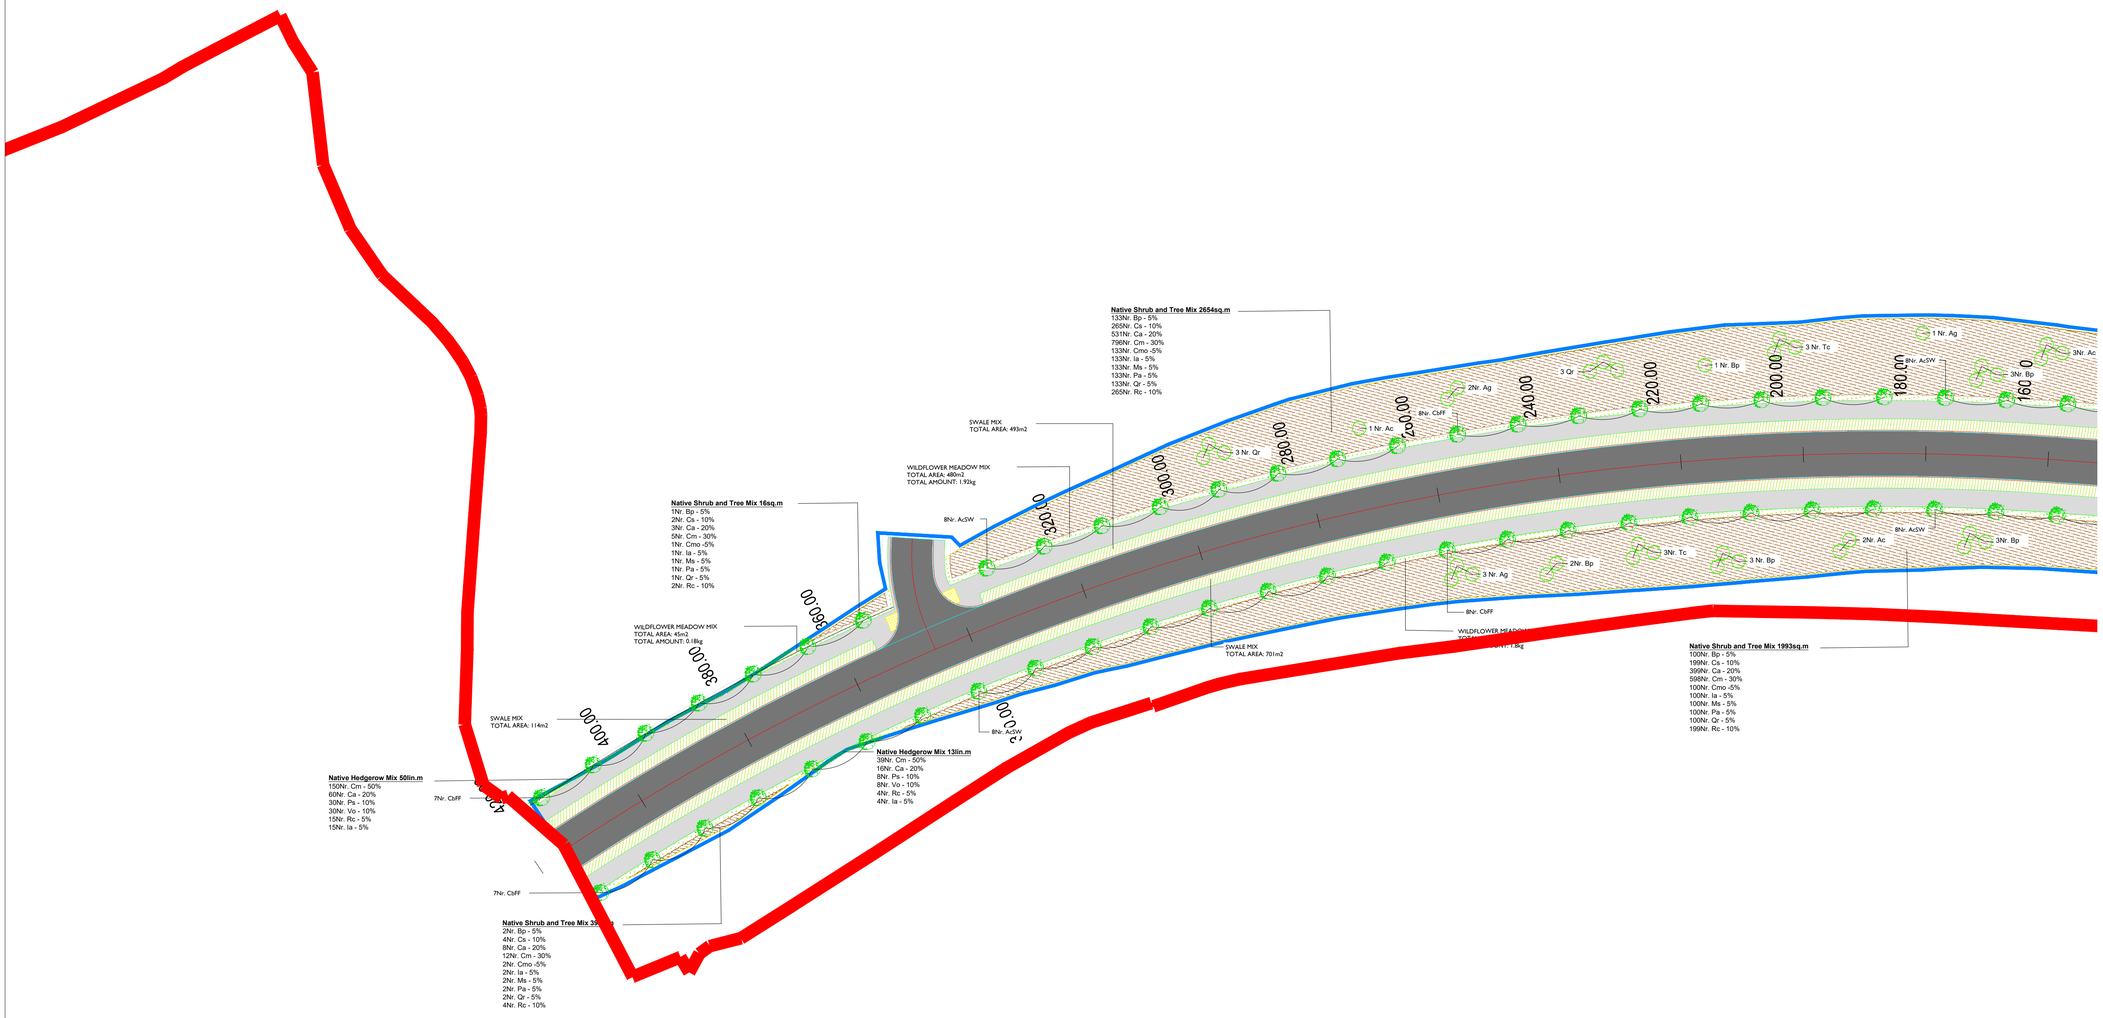

0 10 20 30 40 50

SCALE - METRES - 1:500

SOFT LANDSCAPE

Proposed trees
Planted as heavy-standards 12-14cm girth

Proposed trees
Planted as standards 8-10cm girth

Proposed hedgerow mix
Planted at 6 per lin.m

Proposed shrub beds
Planted as 5L containers, 3 per sq.m

Proposed native shrub and tree mix
Planted at 1 per sq.m

Proposed wildflower meadow mix
EM3 Special general purpose meadow mixture
Supplied by Emorsgate. www.wildseed.co.uk

Proposed swale mix
Central 600mm wide stip of 'Central Lower Swale Mix' with 'Wildflower mix' to the edges

Proposed species - rich amenity grass

Location Plan

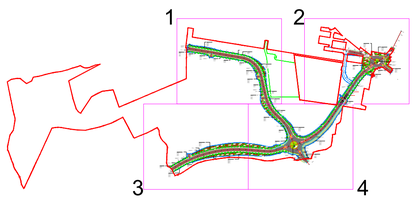

DEP LANDSCAPE ARCHITECTURE LTD

2 COMMERCIAL STREET
MANCHESTER, M15 4RQ
T: 0161 2419878
E: info@dep.co.uk
W: www.dep.co.uk

Client
Barton Willmore

Project
Dewsbury, Riverside

Description
Planting Plan 3 of 4

Status
Planning

Scale
1:500@A1

Drawn
MI (TR)

Job number
4678

Drawing number
04

Date
14.09.21

Revision
A

Copyright DEP Landscape Architecture Ltd

All levels and dimensions to be checked on site by contractor prior to commencement; Any variations to be reported to the client. This drawing is to be read in conjunction with all others relating to the project and all information derived accordingly; any anomolies to be reported to the client. Do not scale from this drawing. Use figured dimensions only. Work shown on this drawings to be carried out in accordance with current British Standards and Codes of Practice.

© Copyright to DEP Landscape Architecture Limited. The information shown on this drawing shall not be reproduced or copied in any form without prior written consent from DEP Landscape Architecture Limited.