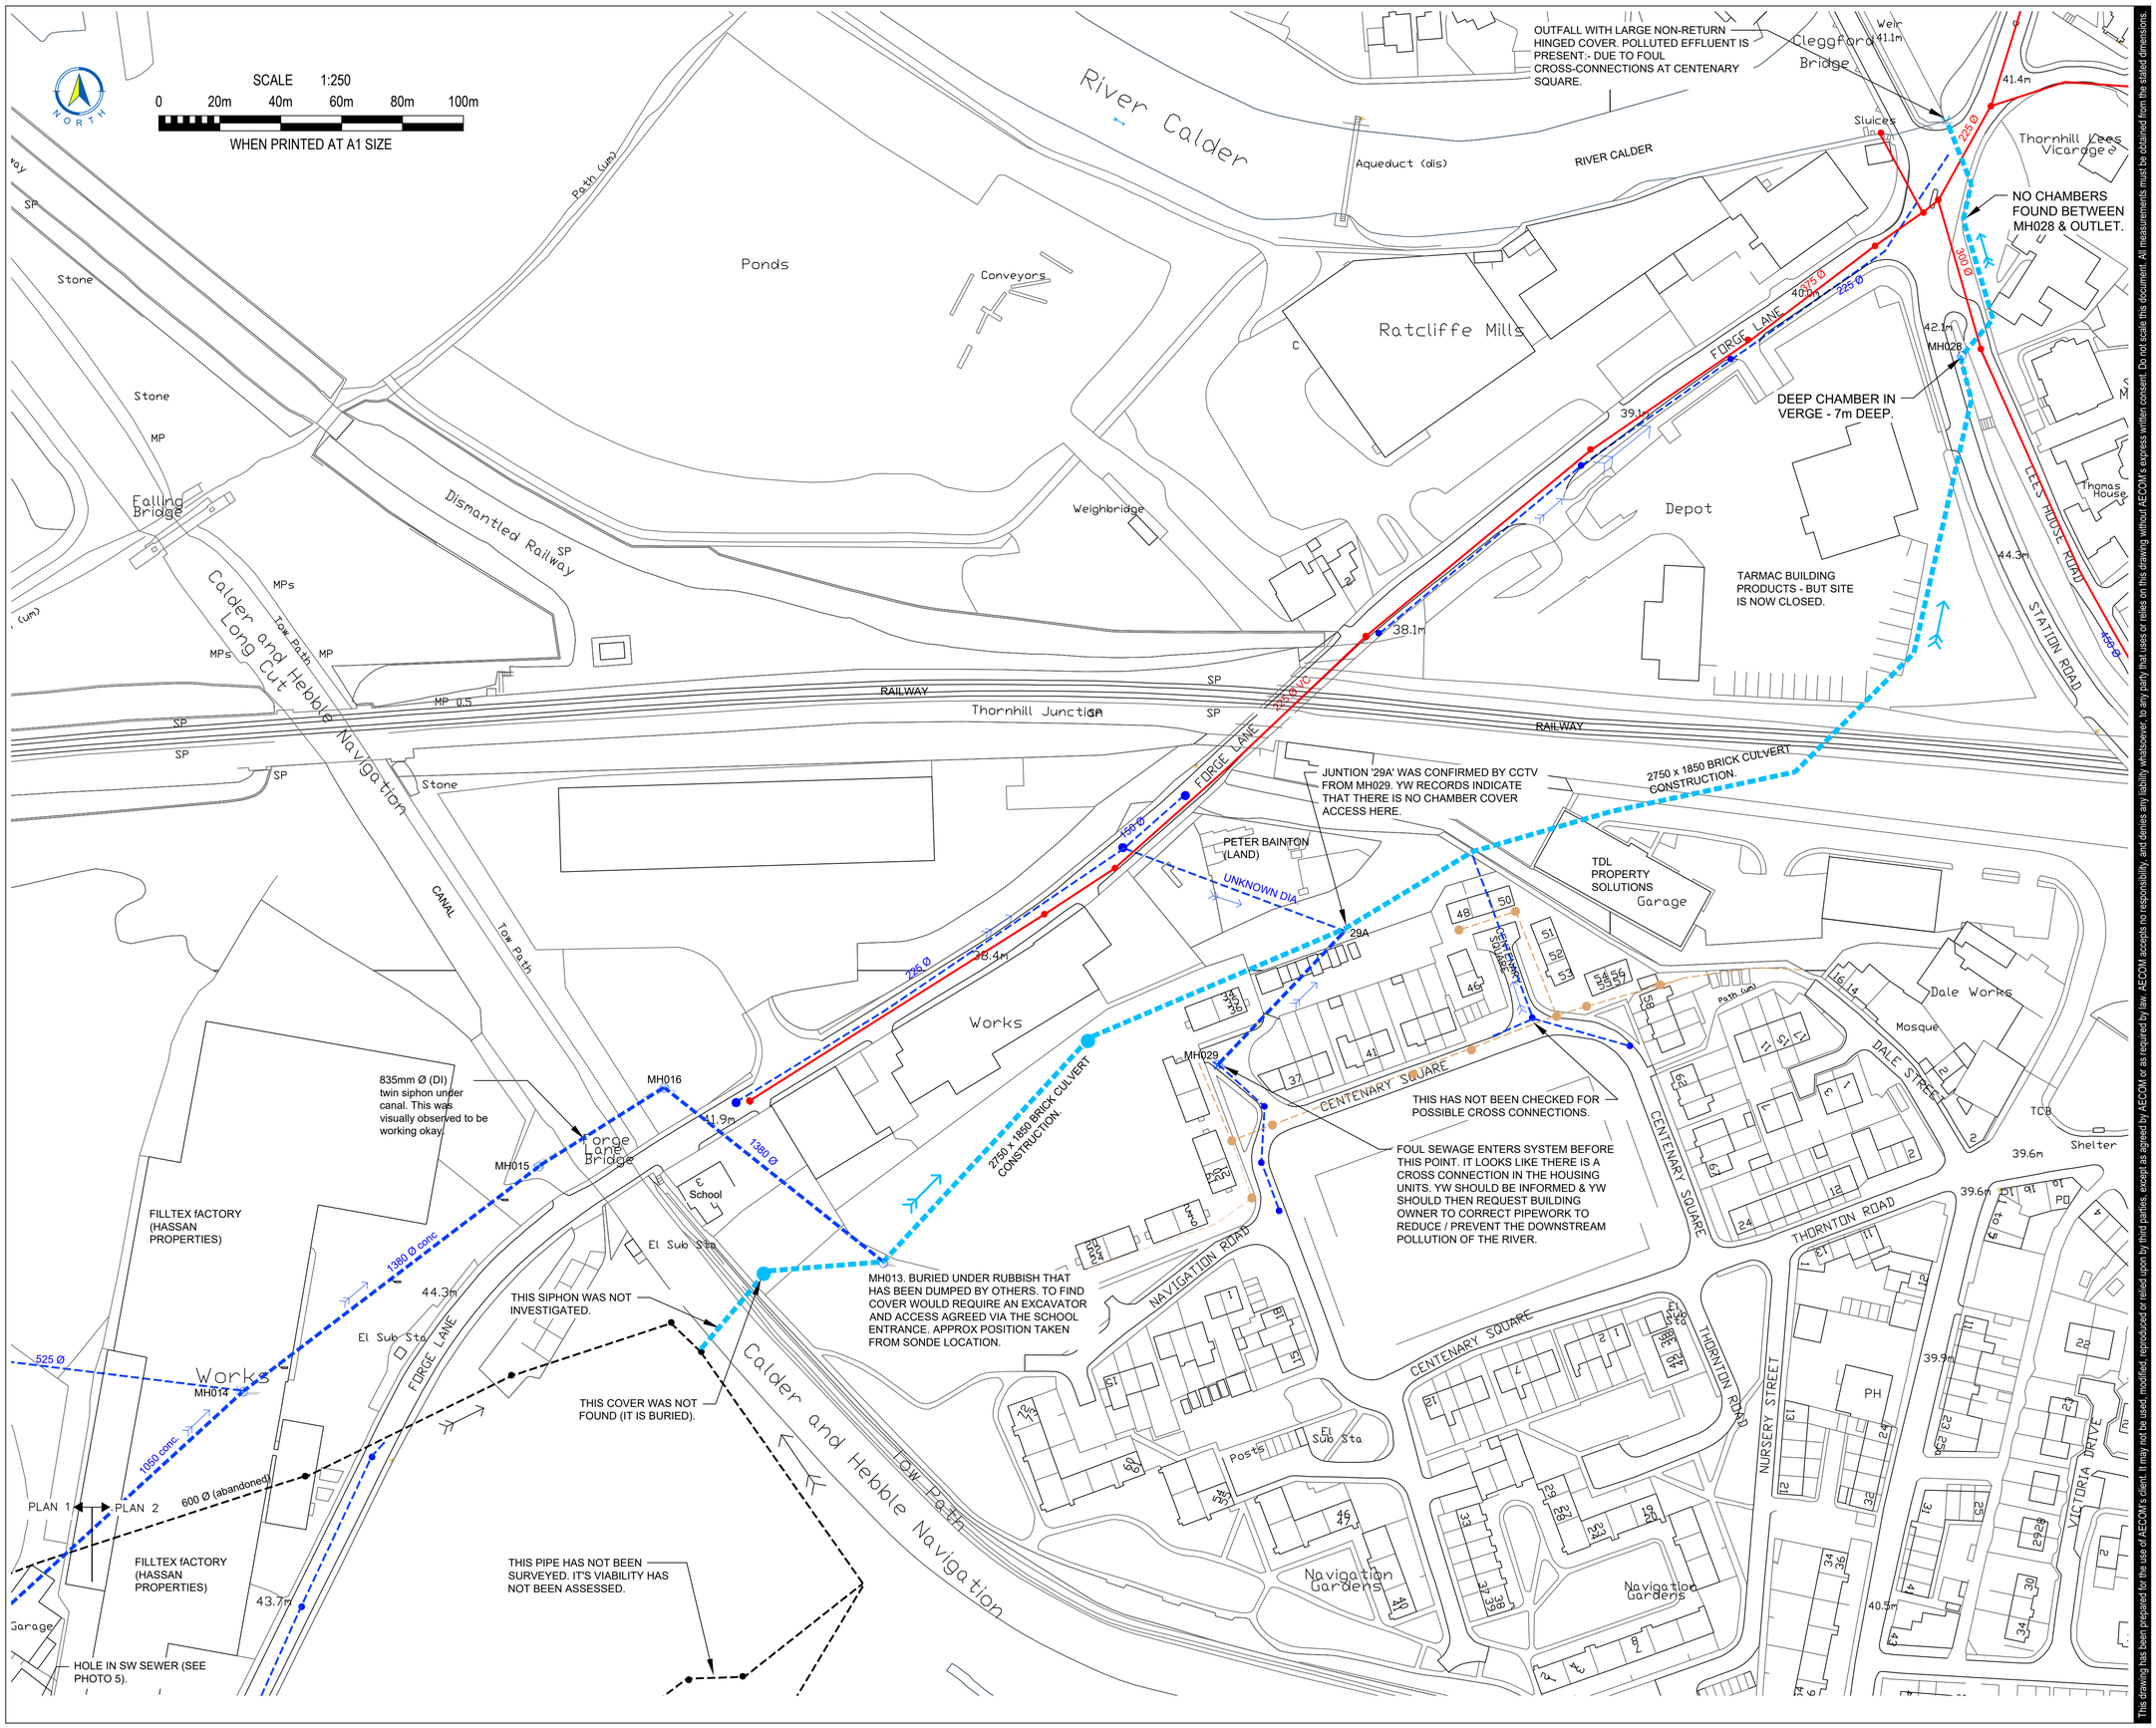

AECOM

PROJECT

DEWSBURY GATEWAY, KIRKLEES

CLIENT

Kirklees COUNCIL

CONSULTANT

AECOM Ltd.
1 New York Street
Manchester
M1 4HD
+44 (0)161 601 1700 tel www.aecom.com

KEY

- WATERCOURSE CULVERTS (PRIVATE - MANAGED BY LANDOWNERS).
- YW SURFACE WATER SEWER (PUBLIC).
- YW COMBINED SEWER (PUBLIC).
- YW FOUL SEWER (PUBLIC)

NOTES

1. CCTV SURVEY, SURVEY OF MH LOCATIONS AND INVERT DETAILS WERE PROVIDED BY SUBSCAN UDS IN JAN 2022. LINK TO VIDEOS OF CCTV SURVEY- https://web.wincan.com/Project/GR29565CCTV-7o5rgh
2. SUBSCAN'S MH CARDS AND DETAILED CAD DRG AVAILABLE FROM stephen.mccann@aecom.com OR thomas.fish@kirklees.gov.uk
3. THE SUBSCAN AUTOCAD DRG IS INCLUDED AS BACKGROUND TO THIS CAD - ZOOM IN SHOWS MORE DETAILS OF PIPE CONNECTIONS TO EACH MH.
4. SOME COMBINED & FOUL SEWER ARE ALSO INDICATED - DETAILS EXTRACTED FROM THE YW NETWORK PLANS VIA THE KIRKLEES COUNCIL KOMPASS GIS SYSTEM. ONLY THOSE PIPES IN VICINITY OF SURFACE WATER SEWERS ARE SHOWN. TO OBTAIN FULL SEWER RECORDS, CONTACT YW or KIRKLEES COUNCIL.
5. THE EXISTING SW NETWORK SHALL BE UTILISED TO SERVICE THE NEW GATEWAY HOUSING MASTERPLAN. SOME REPAIR WORK IS REQUIRED - SUMMARY REPORT PROVIDED BY stephen.mccann@aecom.com

ISSUE/REVISION

I/R	DATE	DESCRIPTION
V2	09.02.2022	FOR INFORMATION

PROJECT NUMBER

60642289

SHEET TITLE

DEWSBURY GATEWAY
YW SEWERS & CULVERT
OVERALL PLAN

SHEET NUMBER

Drainage CCTV Survey Plan 2

This drawing has been prepared for the use of AECOM's client. It may not be used, modified, reproduced or relied upon by third parties, except as agreed by AECOM or as required by law. AECOM accepts no responsibility, and denies any liability whatsoever, to any party that uses or relies on this drawing without AECOM's express written consent. Do not scale this document. All measurements must be obtained from the stated dimensions.

Filename: \\UKMCR2PFPSW001\DATA\PROJECTS\60642289 KIRKLEES DRAINAGE FRAMEWORK\DEWSBURY RIVERSIDE\CAD\DEWSBURY GATEWAY - CCTV SURVEY & SW SEWERS.DWG Last saved by: STEPHEN.MCCANN Last Plotted: 2022-02-11