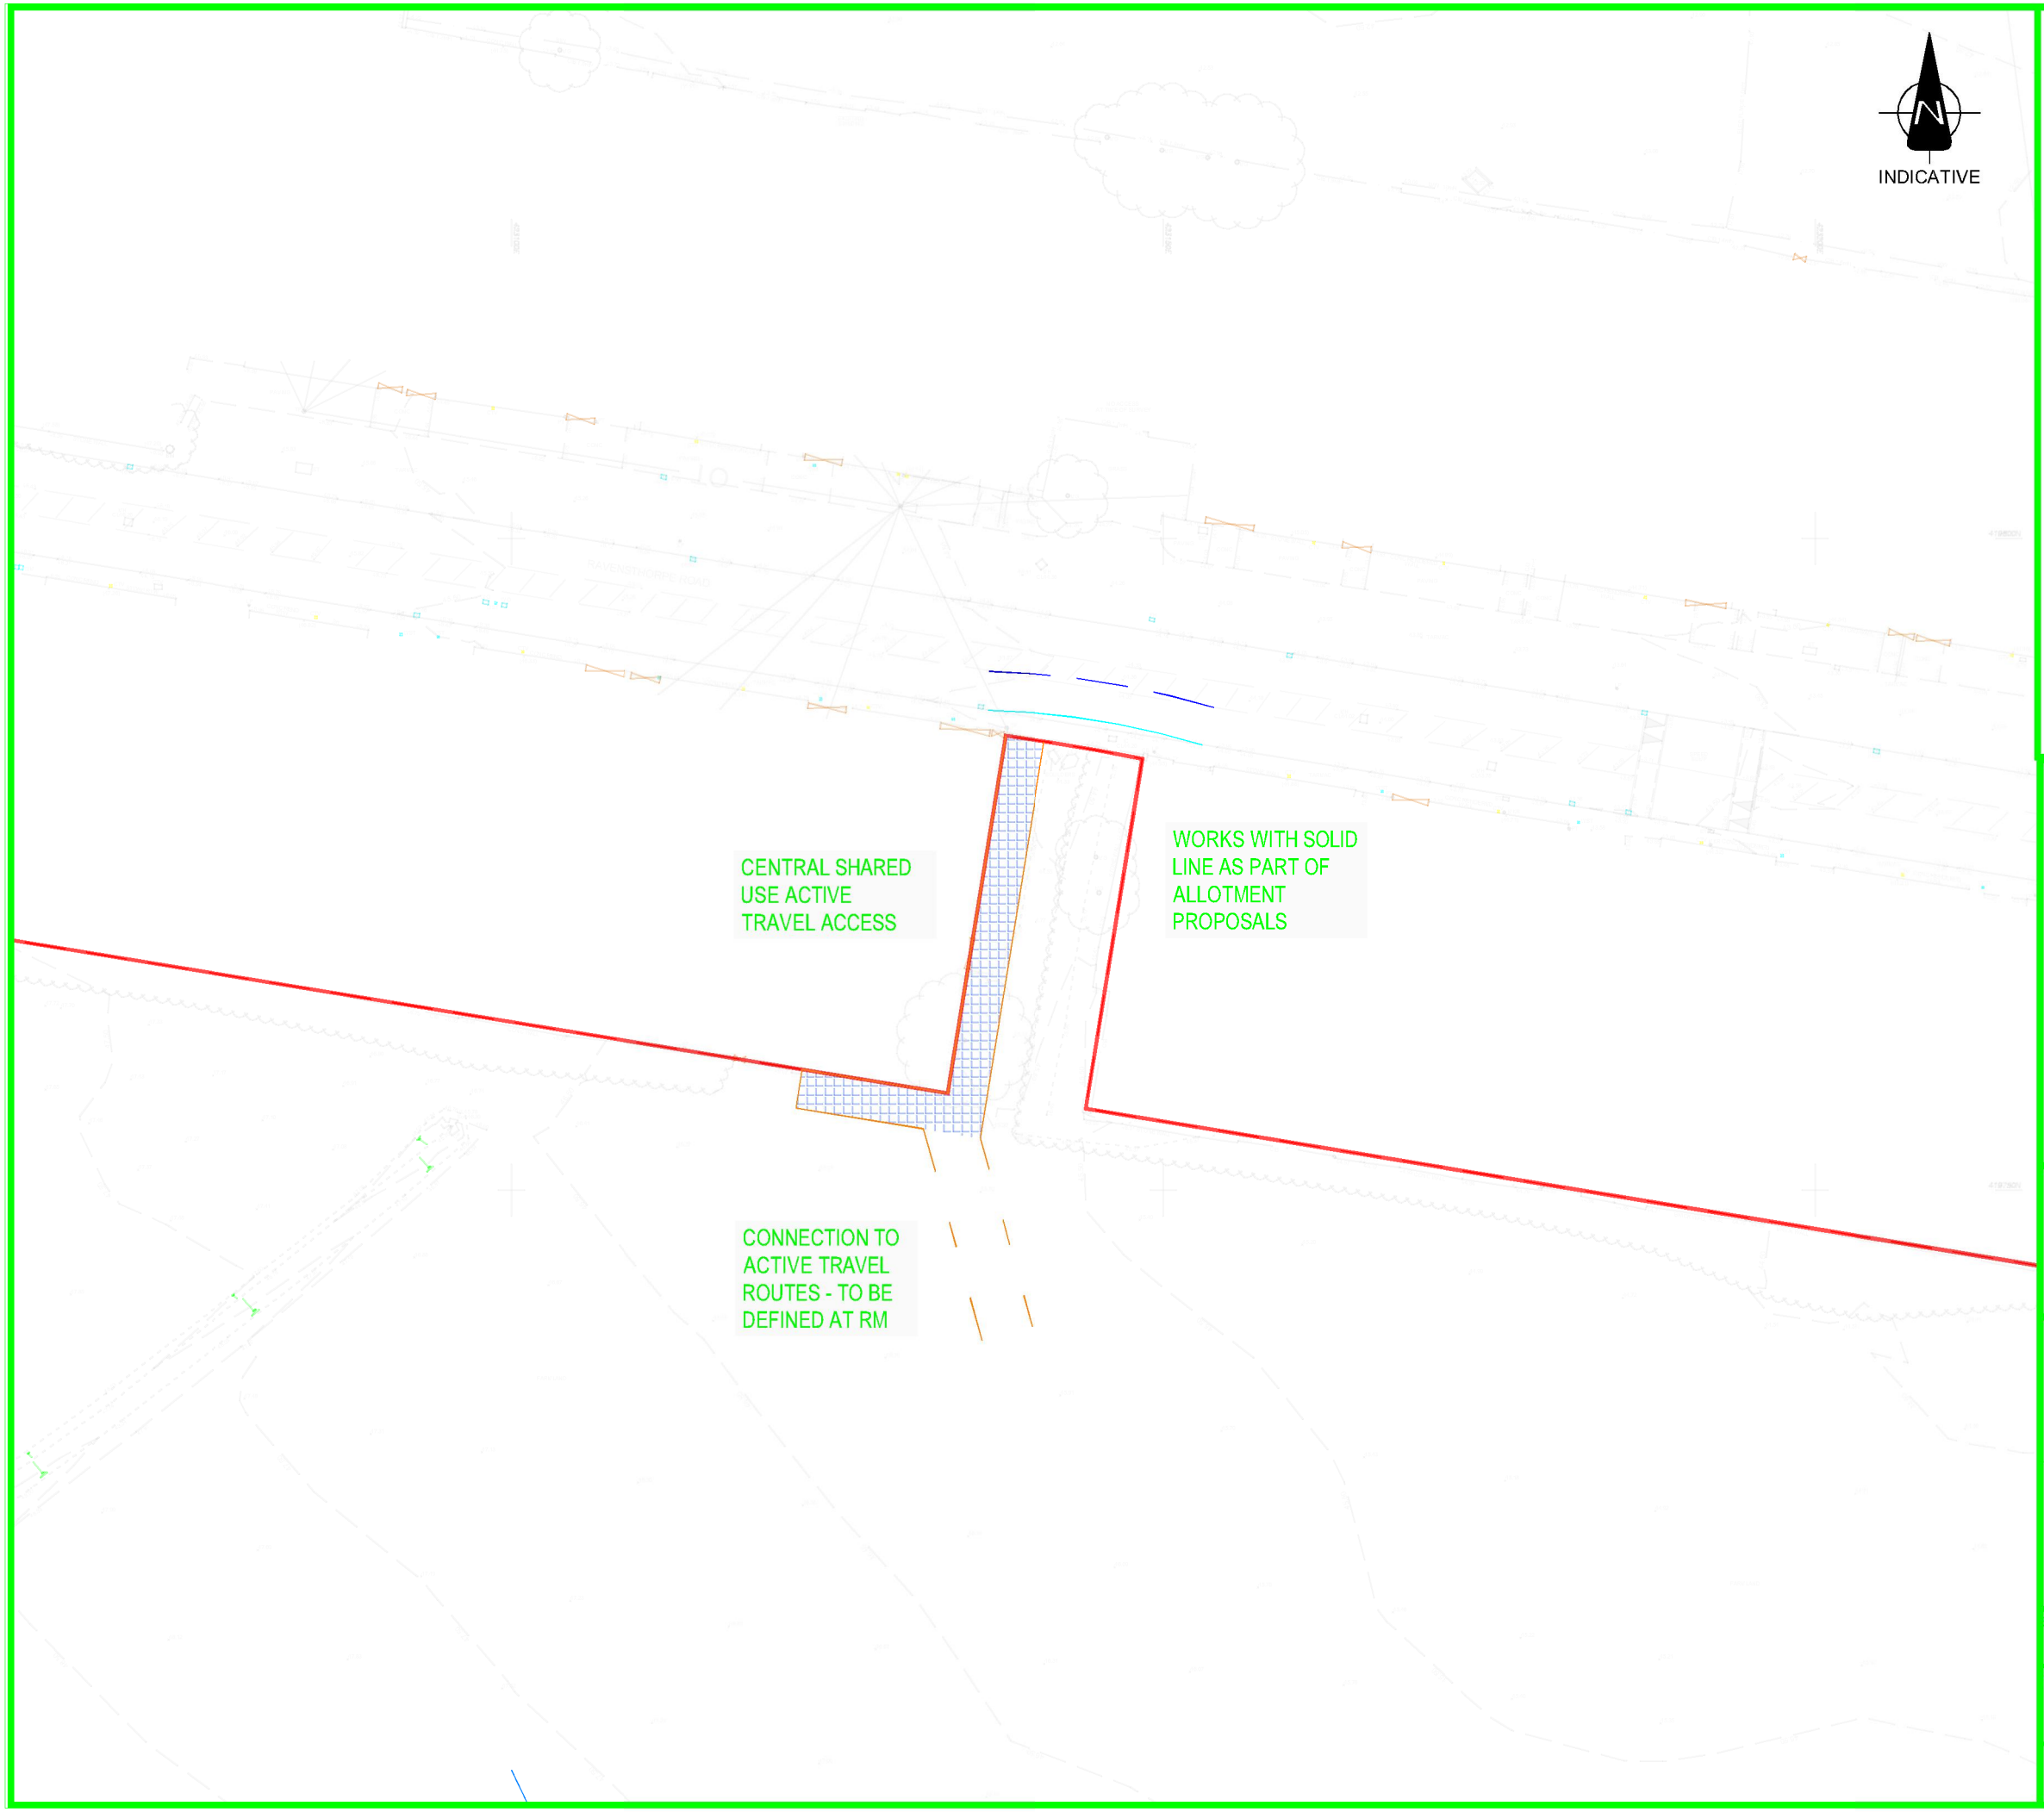



FOOTWAY
CYCLE TRACK
SHARED USE

HALF HEIGHT KERB
EDGING
KERB
WHITE LINING

BRIDLEWAY FEATURE
TACTILE PAVING
SPEED MANAGEMENT

Tel : 01924 684 000 Email : info@devplanning.co.uk
http://www.devplanning.co.uk

CLIENT:
KMBC

PROJECT:
DEWSBURY RIVERSIDE

TITLE:
SITE ACCESS LAYOUT PLAN
ALLOTMENT ACTIVE TRAVEL ACCESS

| SCALE @ A3: | APPROVED: | DATE: |
|---|---|---|
| NTS | DRS | 17/10/2022 |

| PROJECT No: | DRAWING No: | REV: |
|---|---|---|
| 2020213 | DPL SK169 | A |

© Development Planning Limited