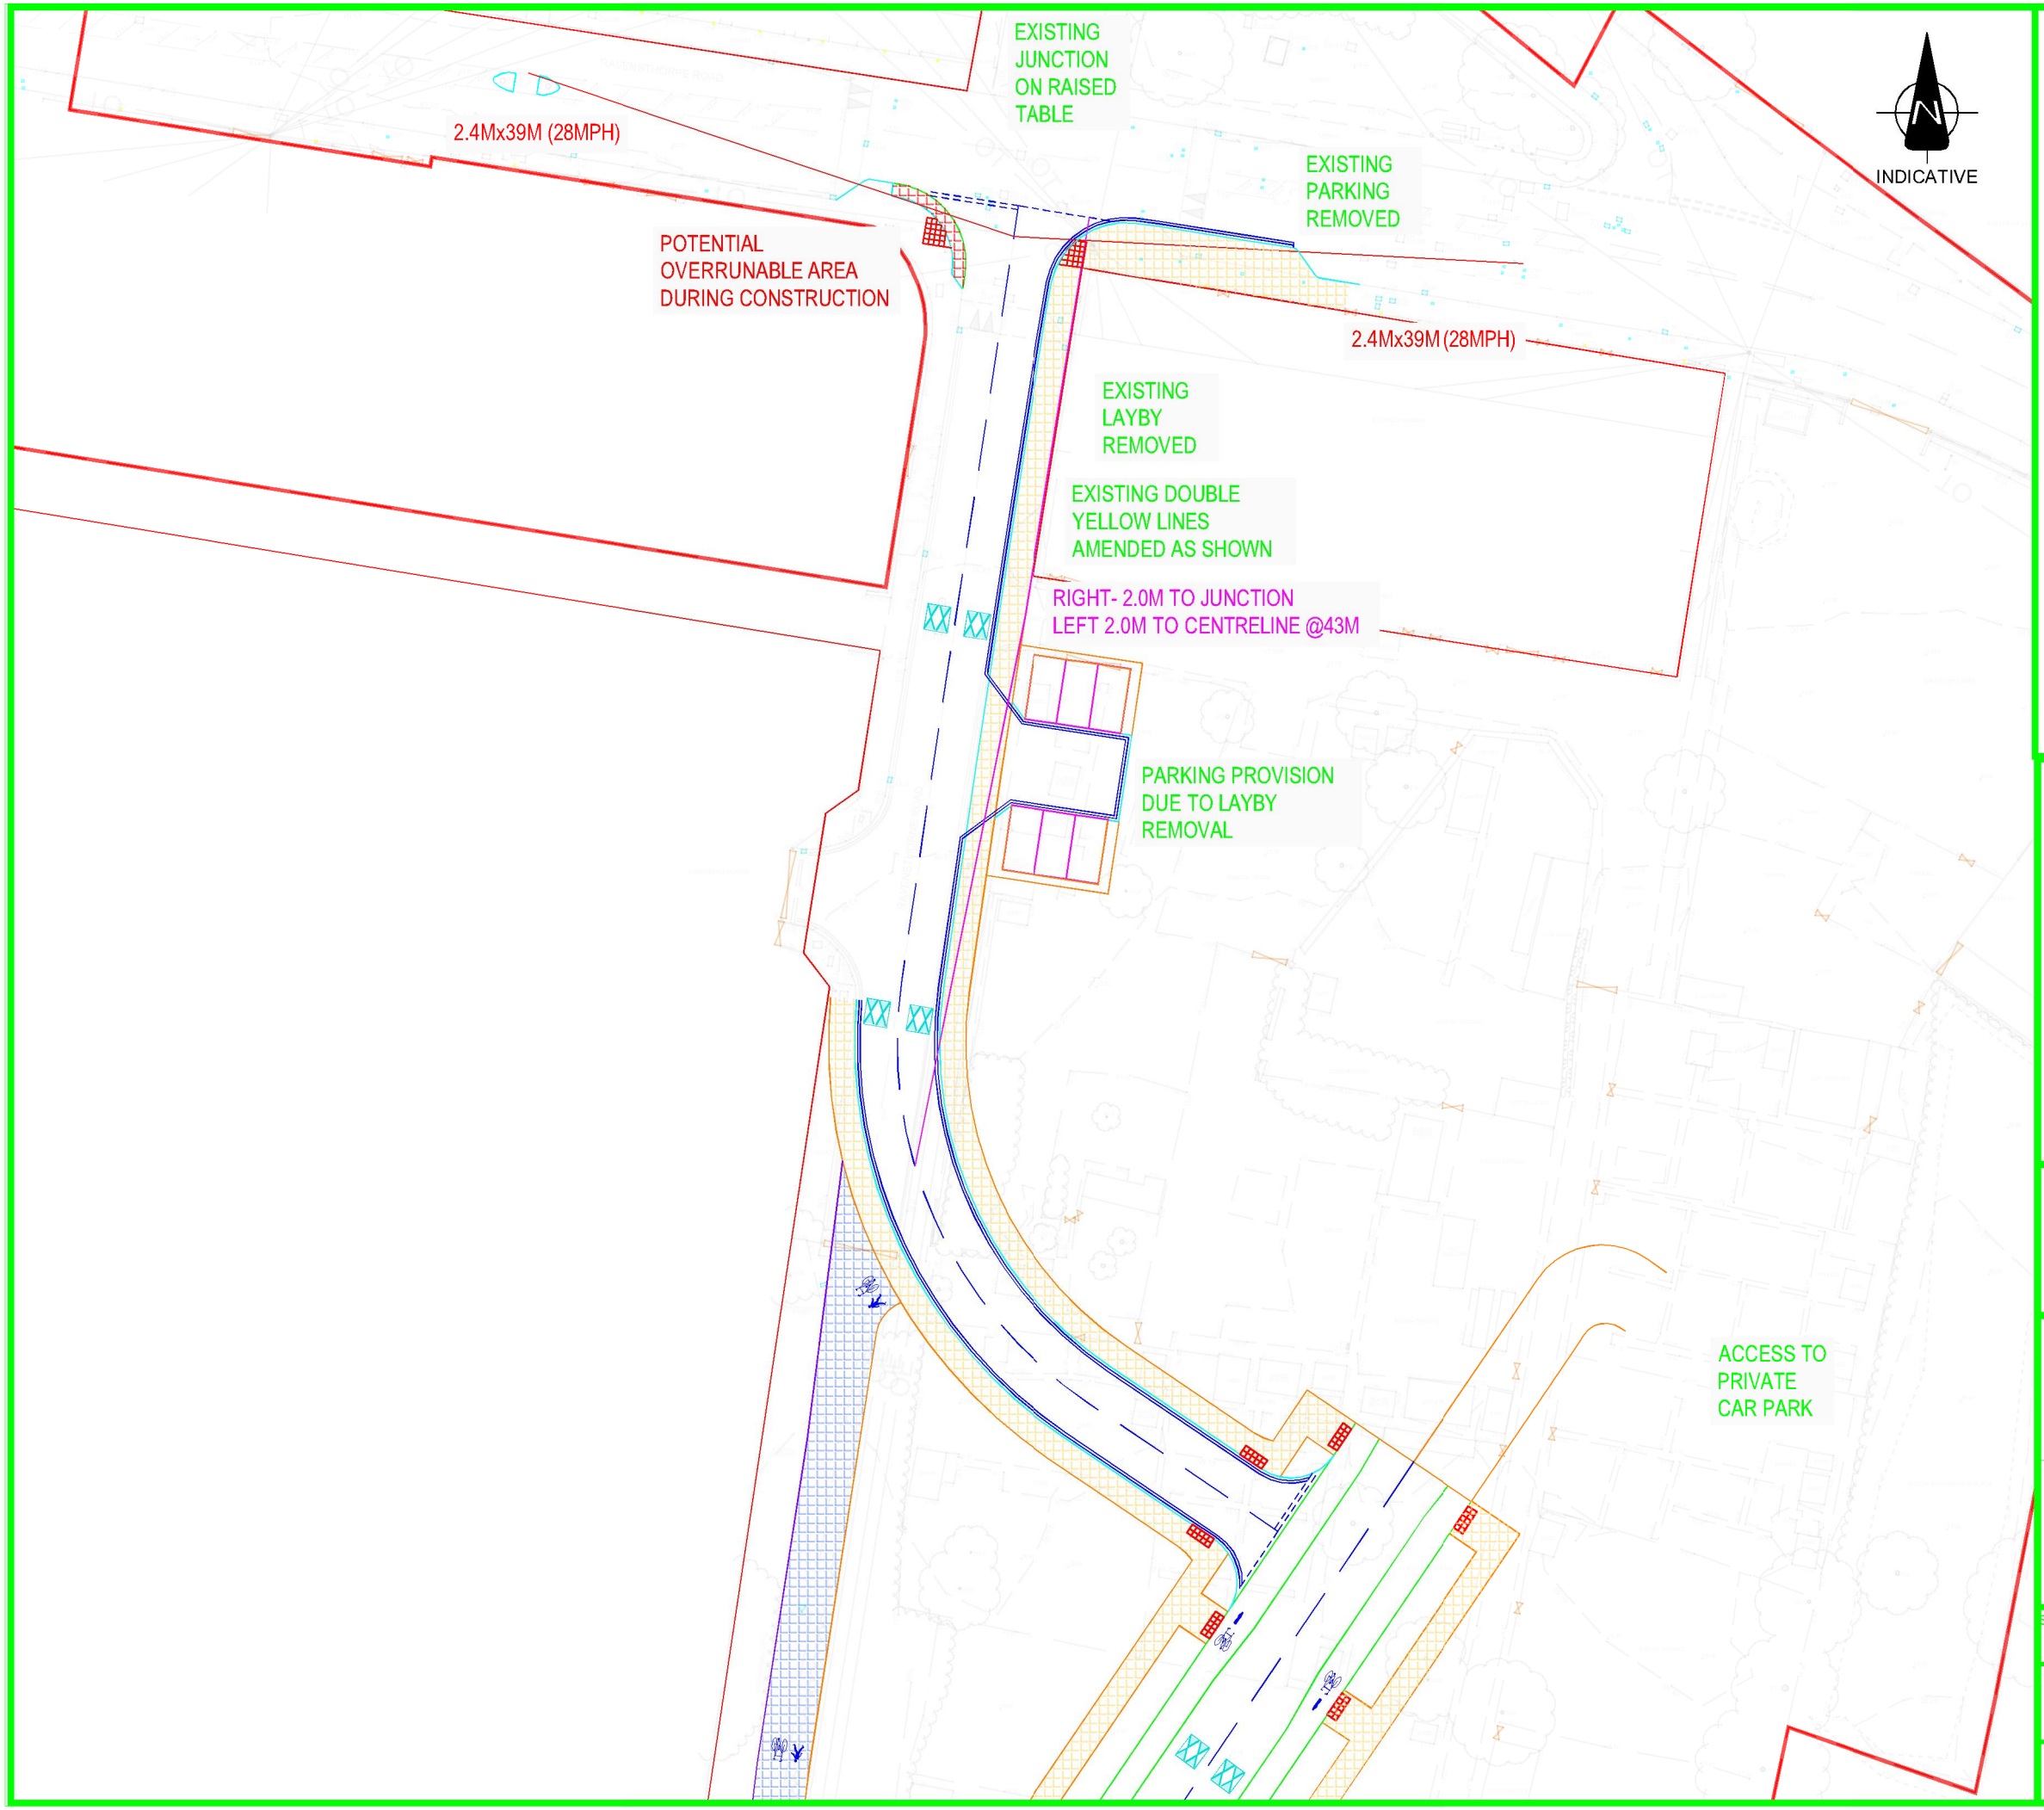


FOOTWAY
CYCLE TRACK
SHARED USE

EDGING
KERB
WHITE LINING

BRIDLEWAY FEATURE
TACTILE PAVING
SPEED CUSHION

Tel : 01924 684 000 Email : info@devplanning.co.uk
http://www.devplanning.co.uk

CLIENT:
KMBC

PROJECT:
DEWSBURY RIVERSIDE

TITLE:
SITE ACCESS LAYOUT PLAN
PRELIMINARY SITE ACCESS
PRIOR TO LINK ROAD CONSTRUCTION

SCALE @ A3:	APPROVED:	DATE:
NTS	DRS	17/10/2022

PROJECT No:	DRAWING No:	REV:
2020213	DPL SK161	A

© Development Planning Limited