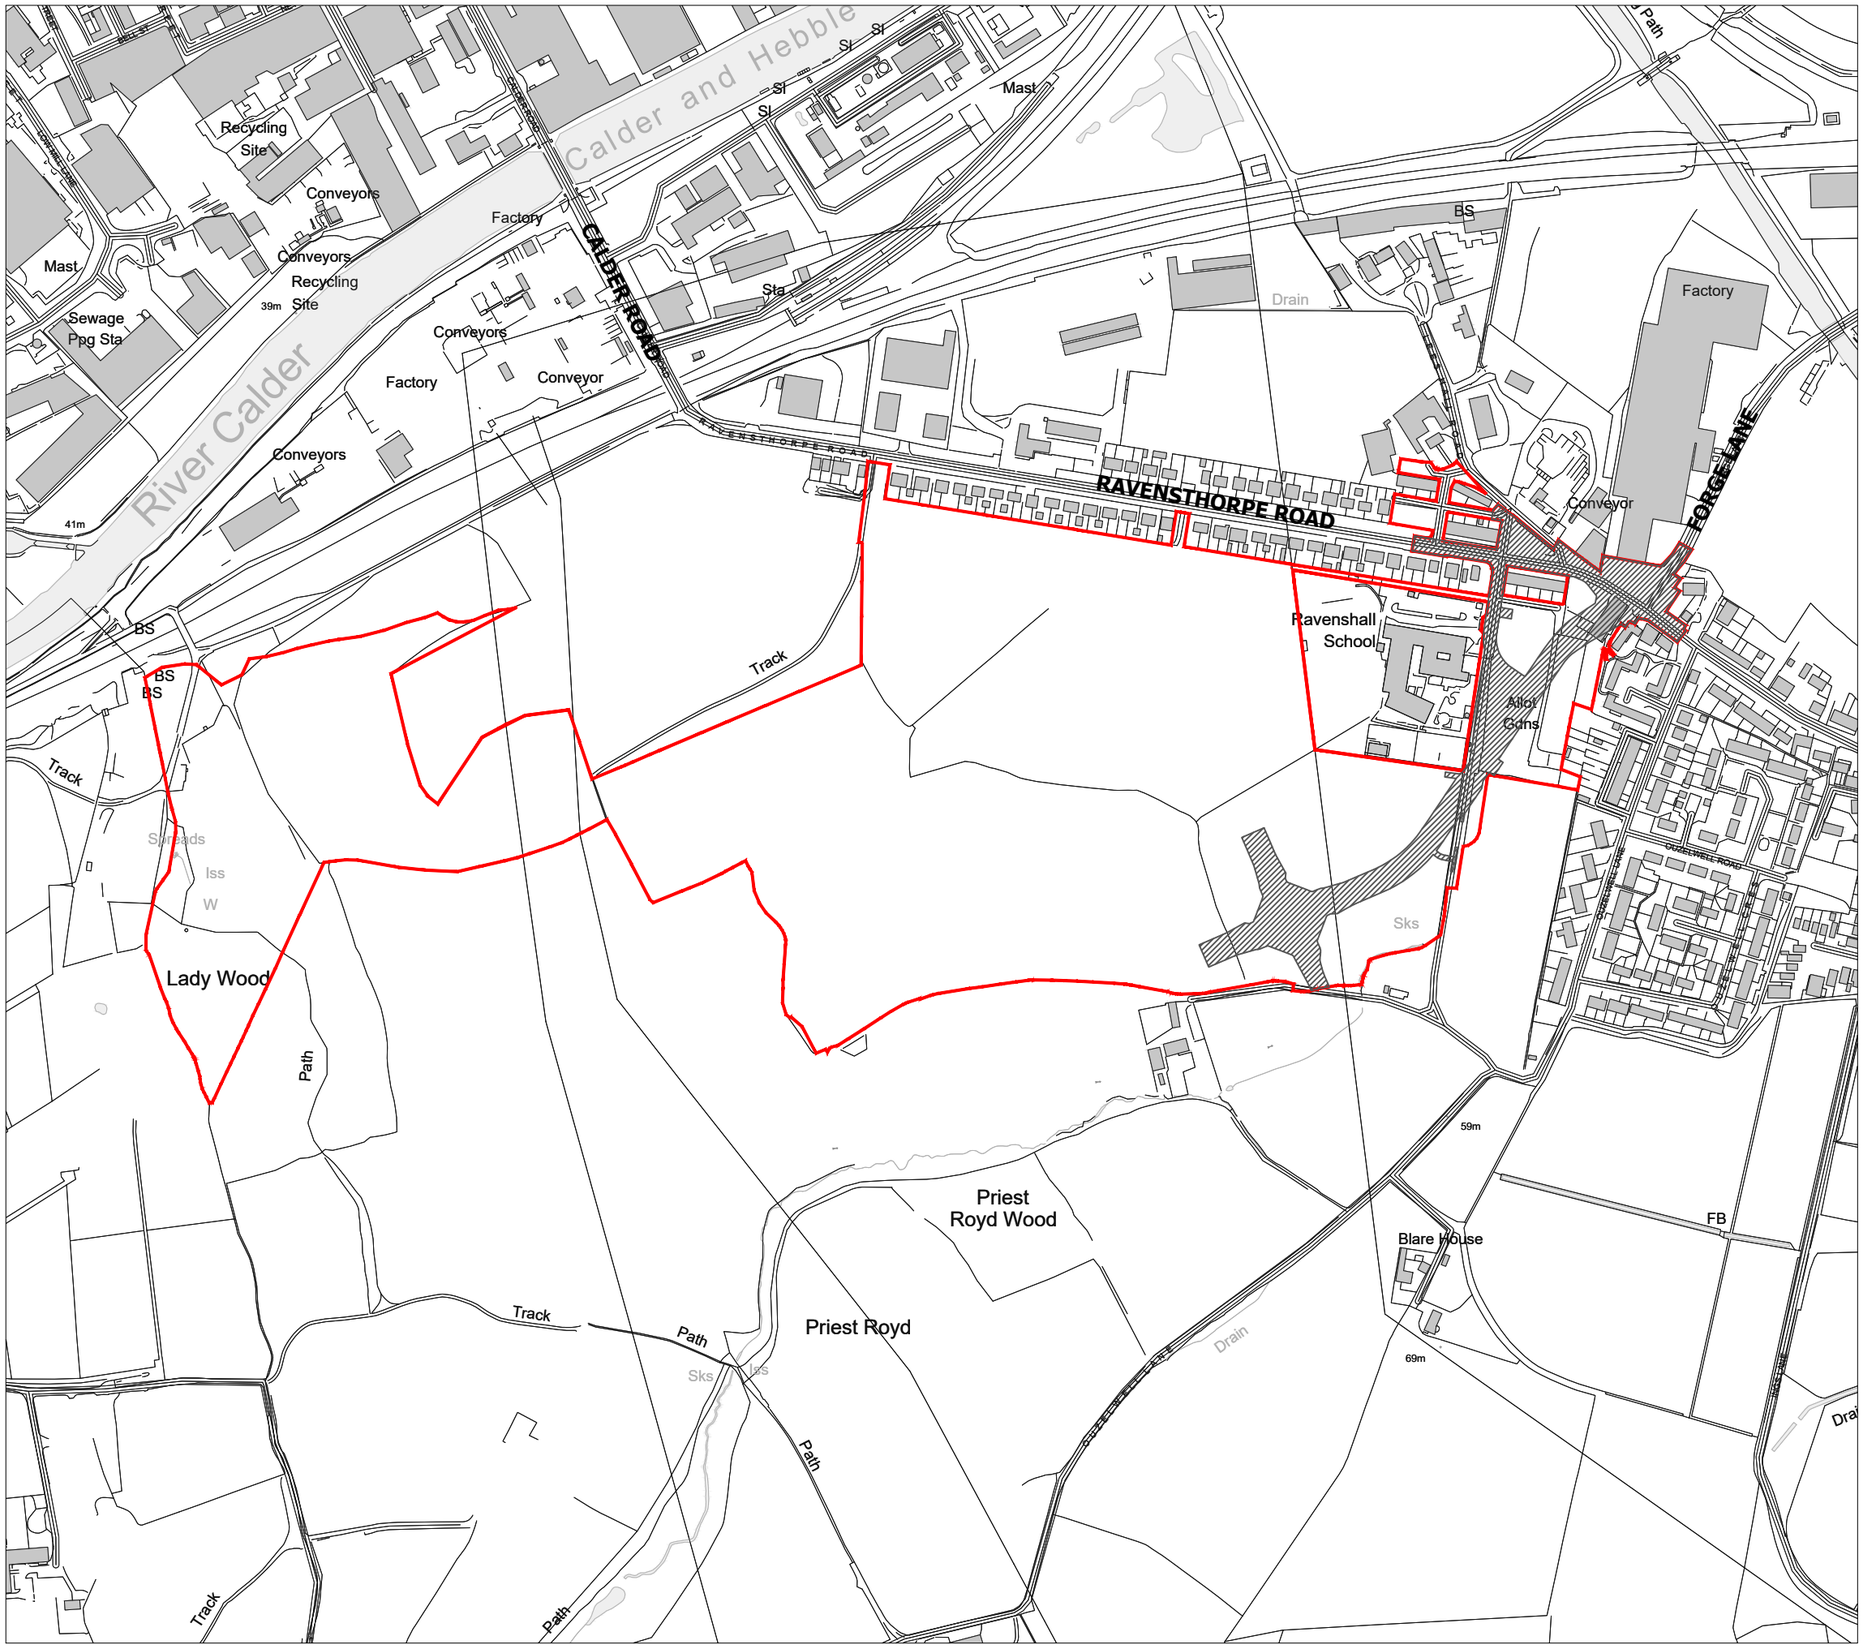

Reproduced from the Ordnance Survey Map with the permission of the Controller of HMSO. Crown Copyright Reserved. Licence No 100019279.

J:\32000\32147 - Dewsbury - Riverside\A4 - Drawings & Registers\Masterplanning\14-10-22\32147_MR_M_DWG05I_Site Boundary.dwg - A3

The scaling of this drawing cannot be assured

Revision	Date	Drn	Ckd
-	-	-	-

N

LEGEND

- Site Boundary (Outline Application/ c.28.26ha)
- Site Boundary (Full Application/ c.2.2ha)

Project
Dewsbury Riverside

Drawing Title
Site Location Plan

Date	Scale	Drawn by	Check by
14.10.22	1:5000@A3	SM	SW
Project No	Drawing No		Revision
	DWG05		I

BARTON WILLMORE now Stantec

Town Planning • Master Planning & Urban Design • Architecture • Landscape Planning & Design • Infrastructure & Environmental Planning • Heritage • Graphic Communication • Communications & Engagement • Development Economics

bartonwillmore.co.uk

Offices at Birmingham Bristol Cambridge Cardiff Ebbsfleet Edinburgh Glasgow Leeds London Manchester Newcastle Reading Southampton