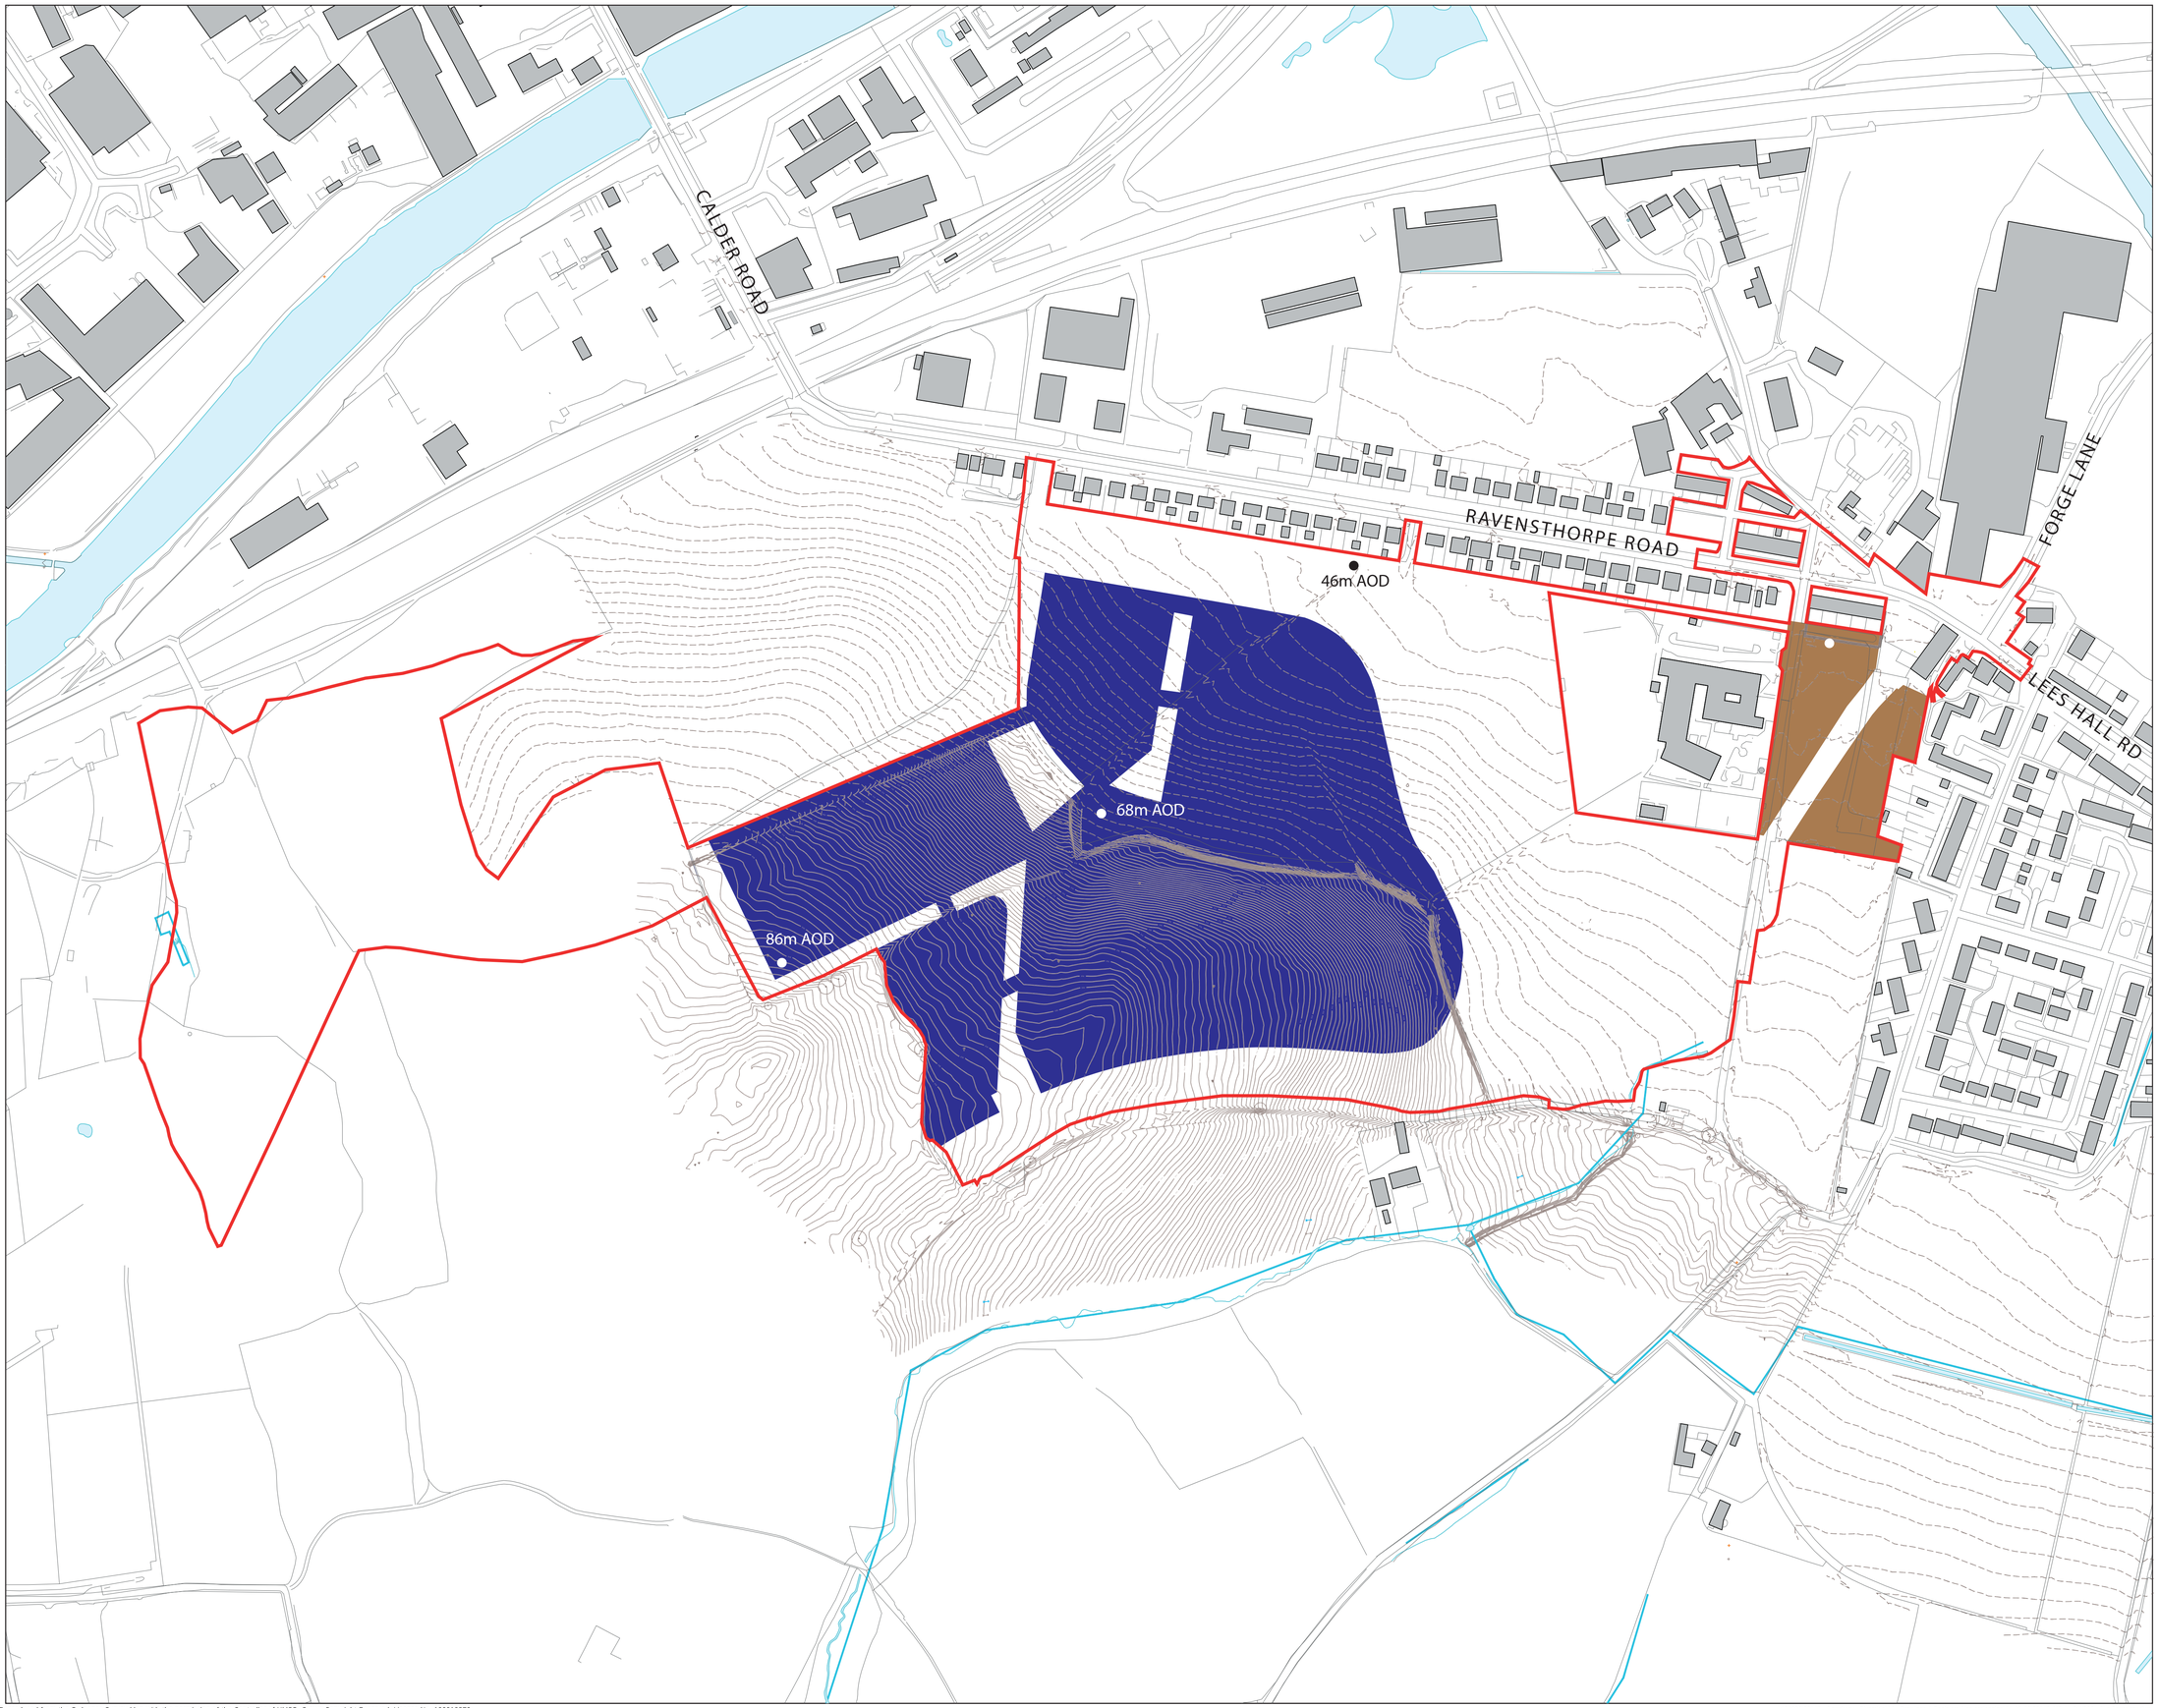

The scaling of this drawing cannot be assured

Revision	Date	Drn	Ckd
-	-	-	-

N

LEGEND

- Site boundary (c.28.26ha)
- Predominantly 1 Storey -2 Storey (with the occasional 2.5 Storey)
- Between 1 Storey -3 Storey

Building Heights
- 2 Storey (up to 9.5m)
- 2.5 Storey (up to 10.5m)
- 3 Storey (up to 12.5m)

Project
Dewsbury Riverside

Drawing Title
Scale Parameter Plan

Date	Scale	Drawn by	Check by
14.10.22	1:2000 @A1	SM	SW
Project No	**Drawing No**		**Revision**
32147	Ai14		F

BARTON WILLMORE now Stantec

Town Planning • Master Planning & Urban Design • Architecture • Landscape Planning & Design • Infrastructure & Environmental Planning • Heritage • Graphic Communication • Communications & Engagement • Development Economics

bartonwillmore.co.uk

Offices at Birmingham Bristol Cambridge Cardiff Ebbsfleet Edinburgh Glasgow Leeds London Manchester Newcastle Reading Southampton

Reproduced from the Ordnance Survey Map with the permission of the Controller of HMSO. Crown Copyright Reserved. Licence No. 100019279.