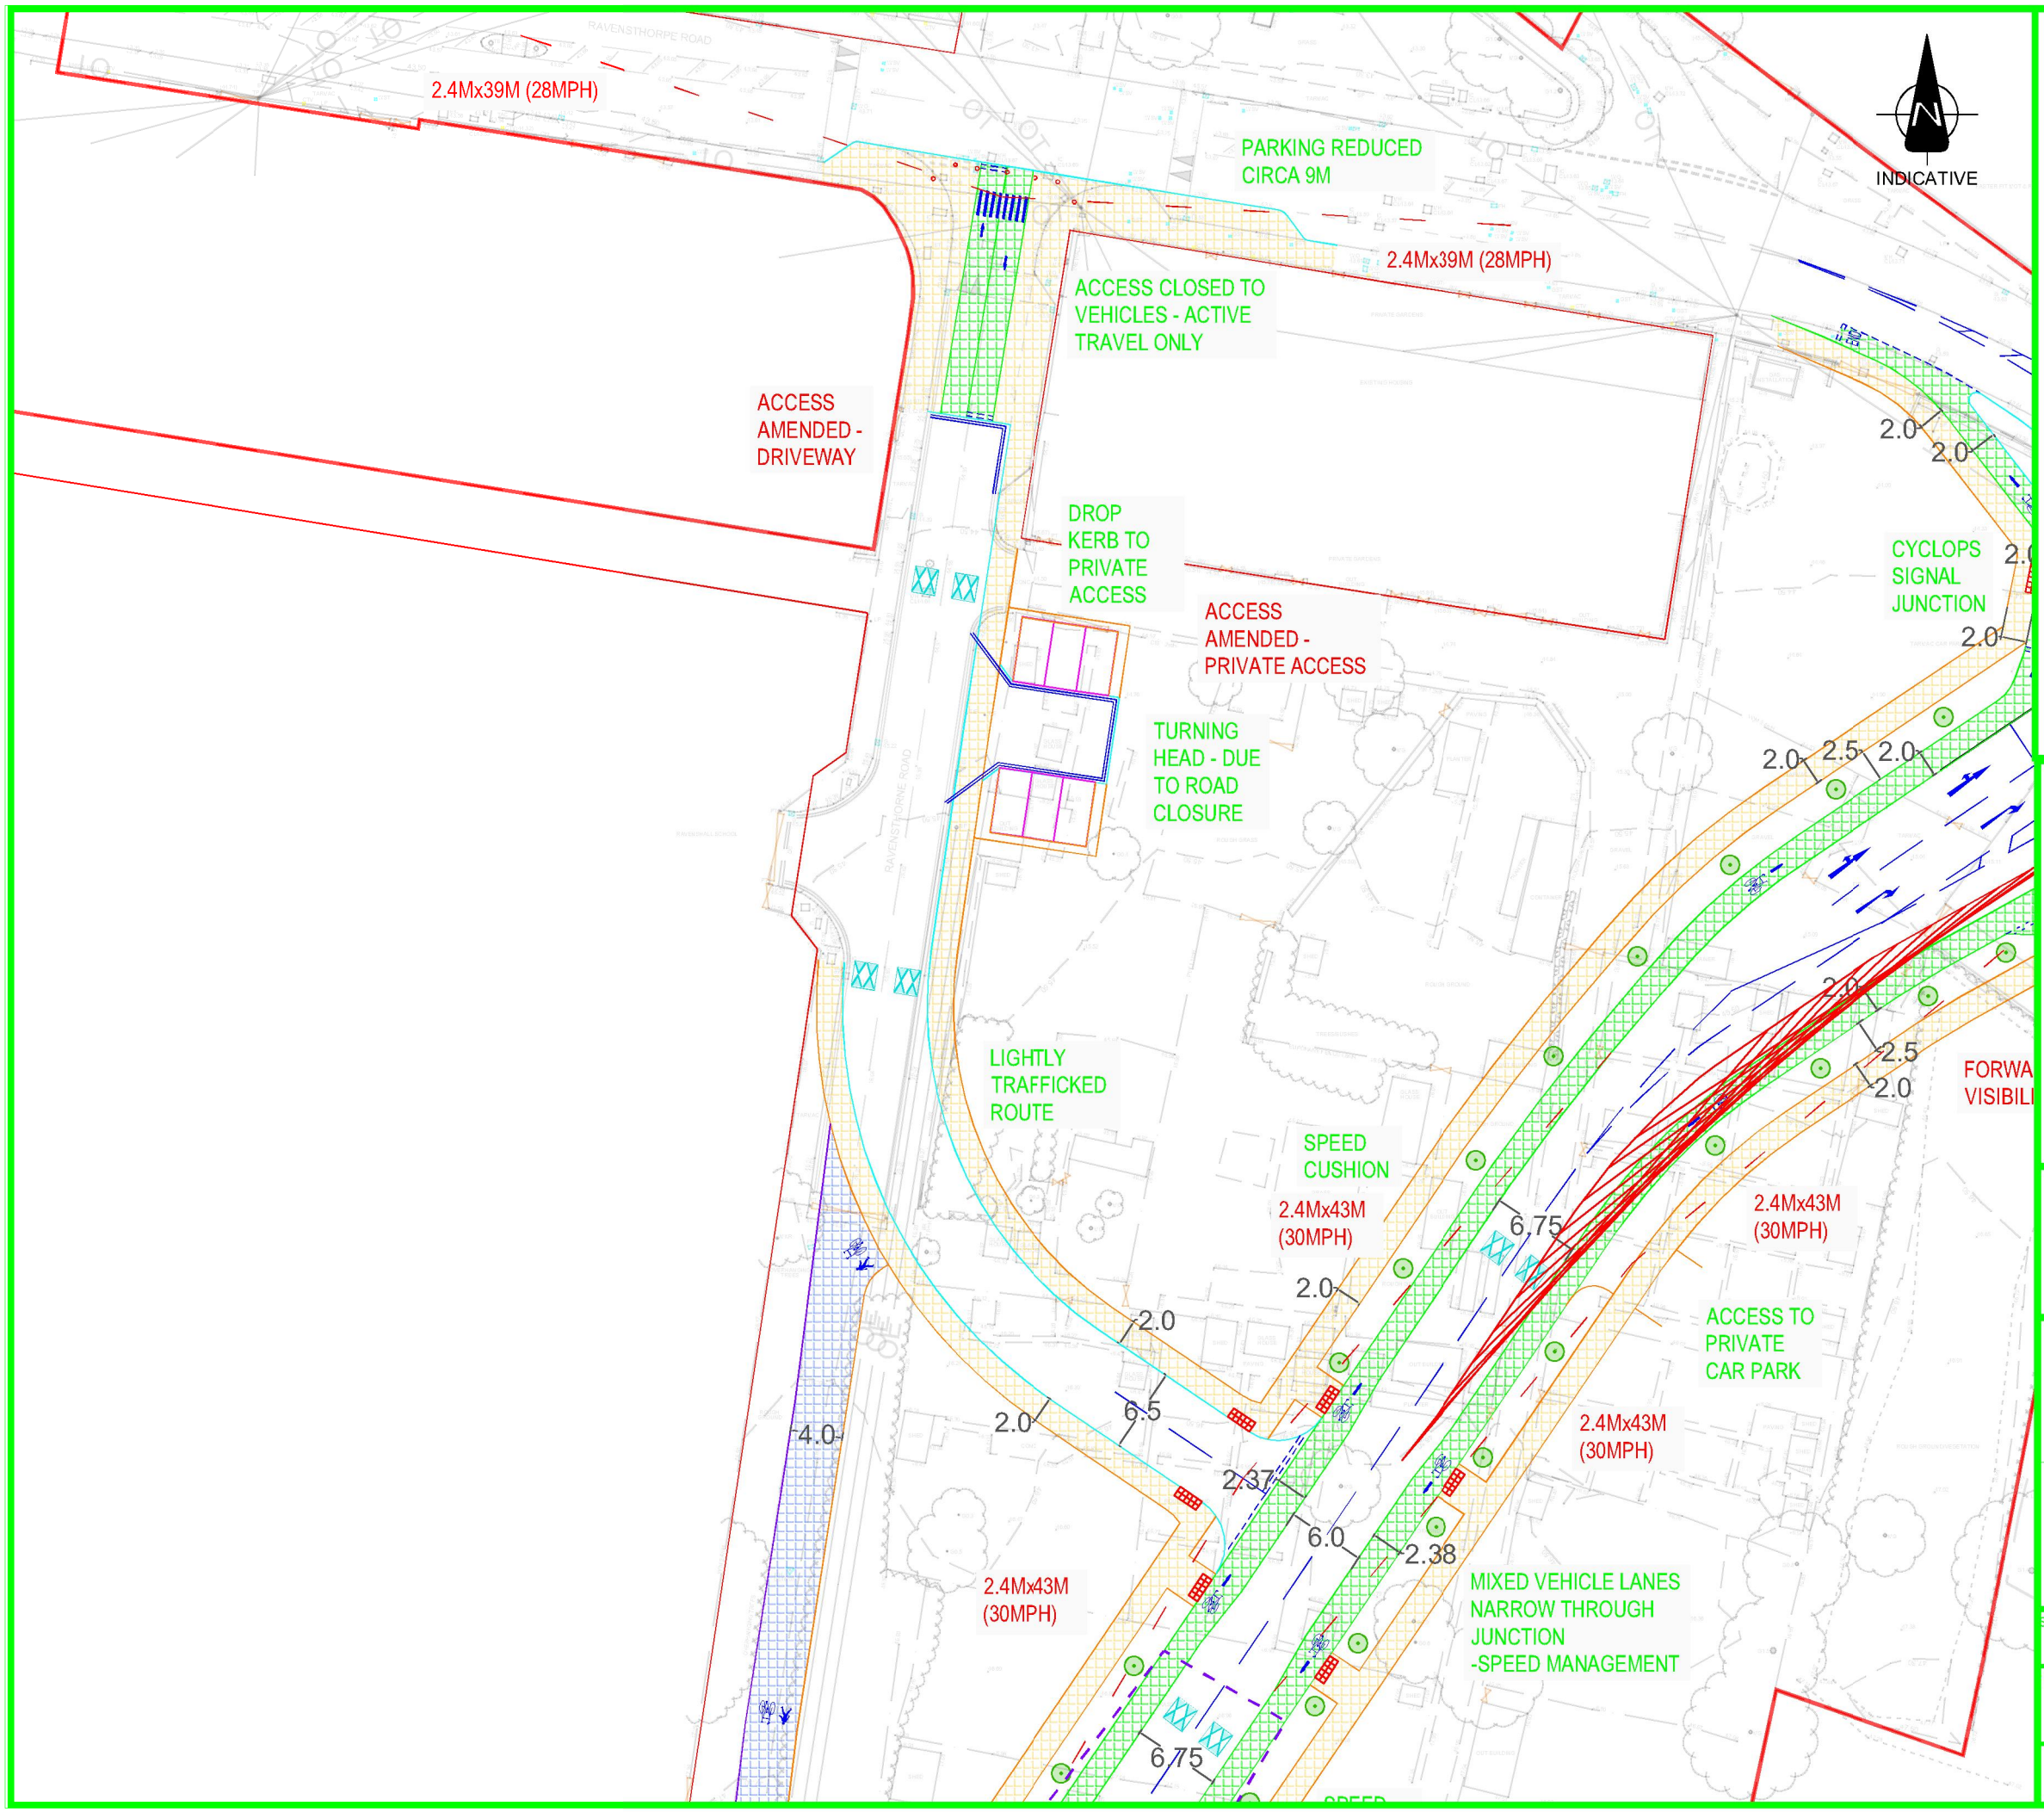

FOOTWAY
CYCLE TRACK
SHARED USE
HALF HEIGHT KERB
EDGING
KERB
WHITE LINING
BRIDLEWAY FEATURE
TACTILE PAVING
SPEED MANAGEMENT

Tel : 01924 684 000 Email : info@devplanning.co.uk
http://www.devplanning.co.uk

CLIENT: KMBC

PROJECT: DEWSBURY RIVERSIDE

TITLE: SITE ACCESS LAYOUT PLAN
PRELIMINARY ACCESS
FOLLOWING LINK ROAD CONSTRUCTION

SCALE @ A3:	APPROVED:	DATE:
NTS	DRS	17/10/2022

PROJECT No:	DRAWING No:	REV:
2020213	DPL SK166	A

© Development Planning Limited