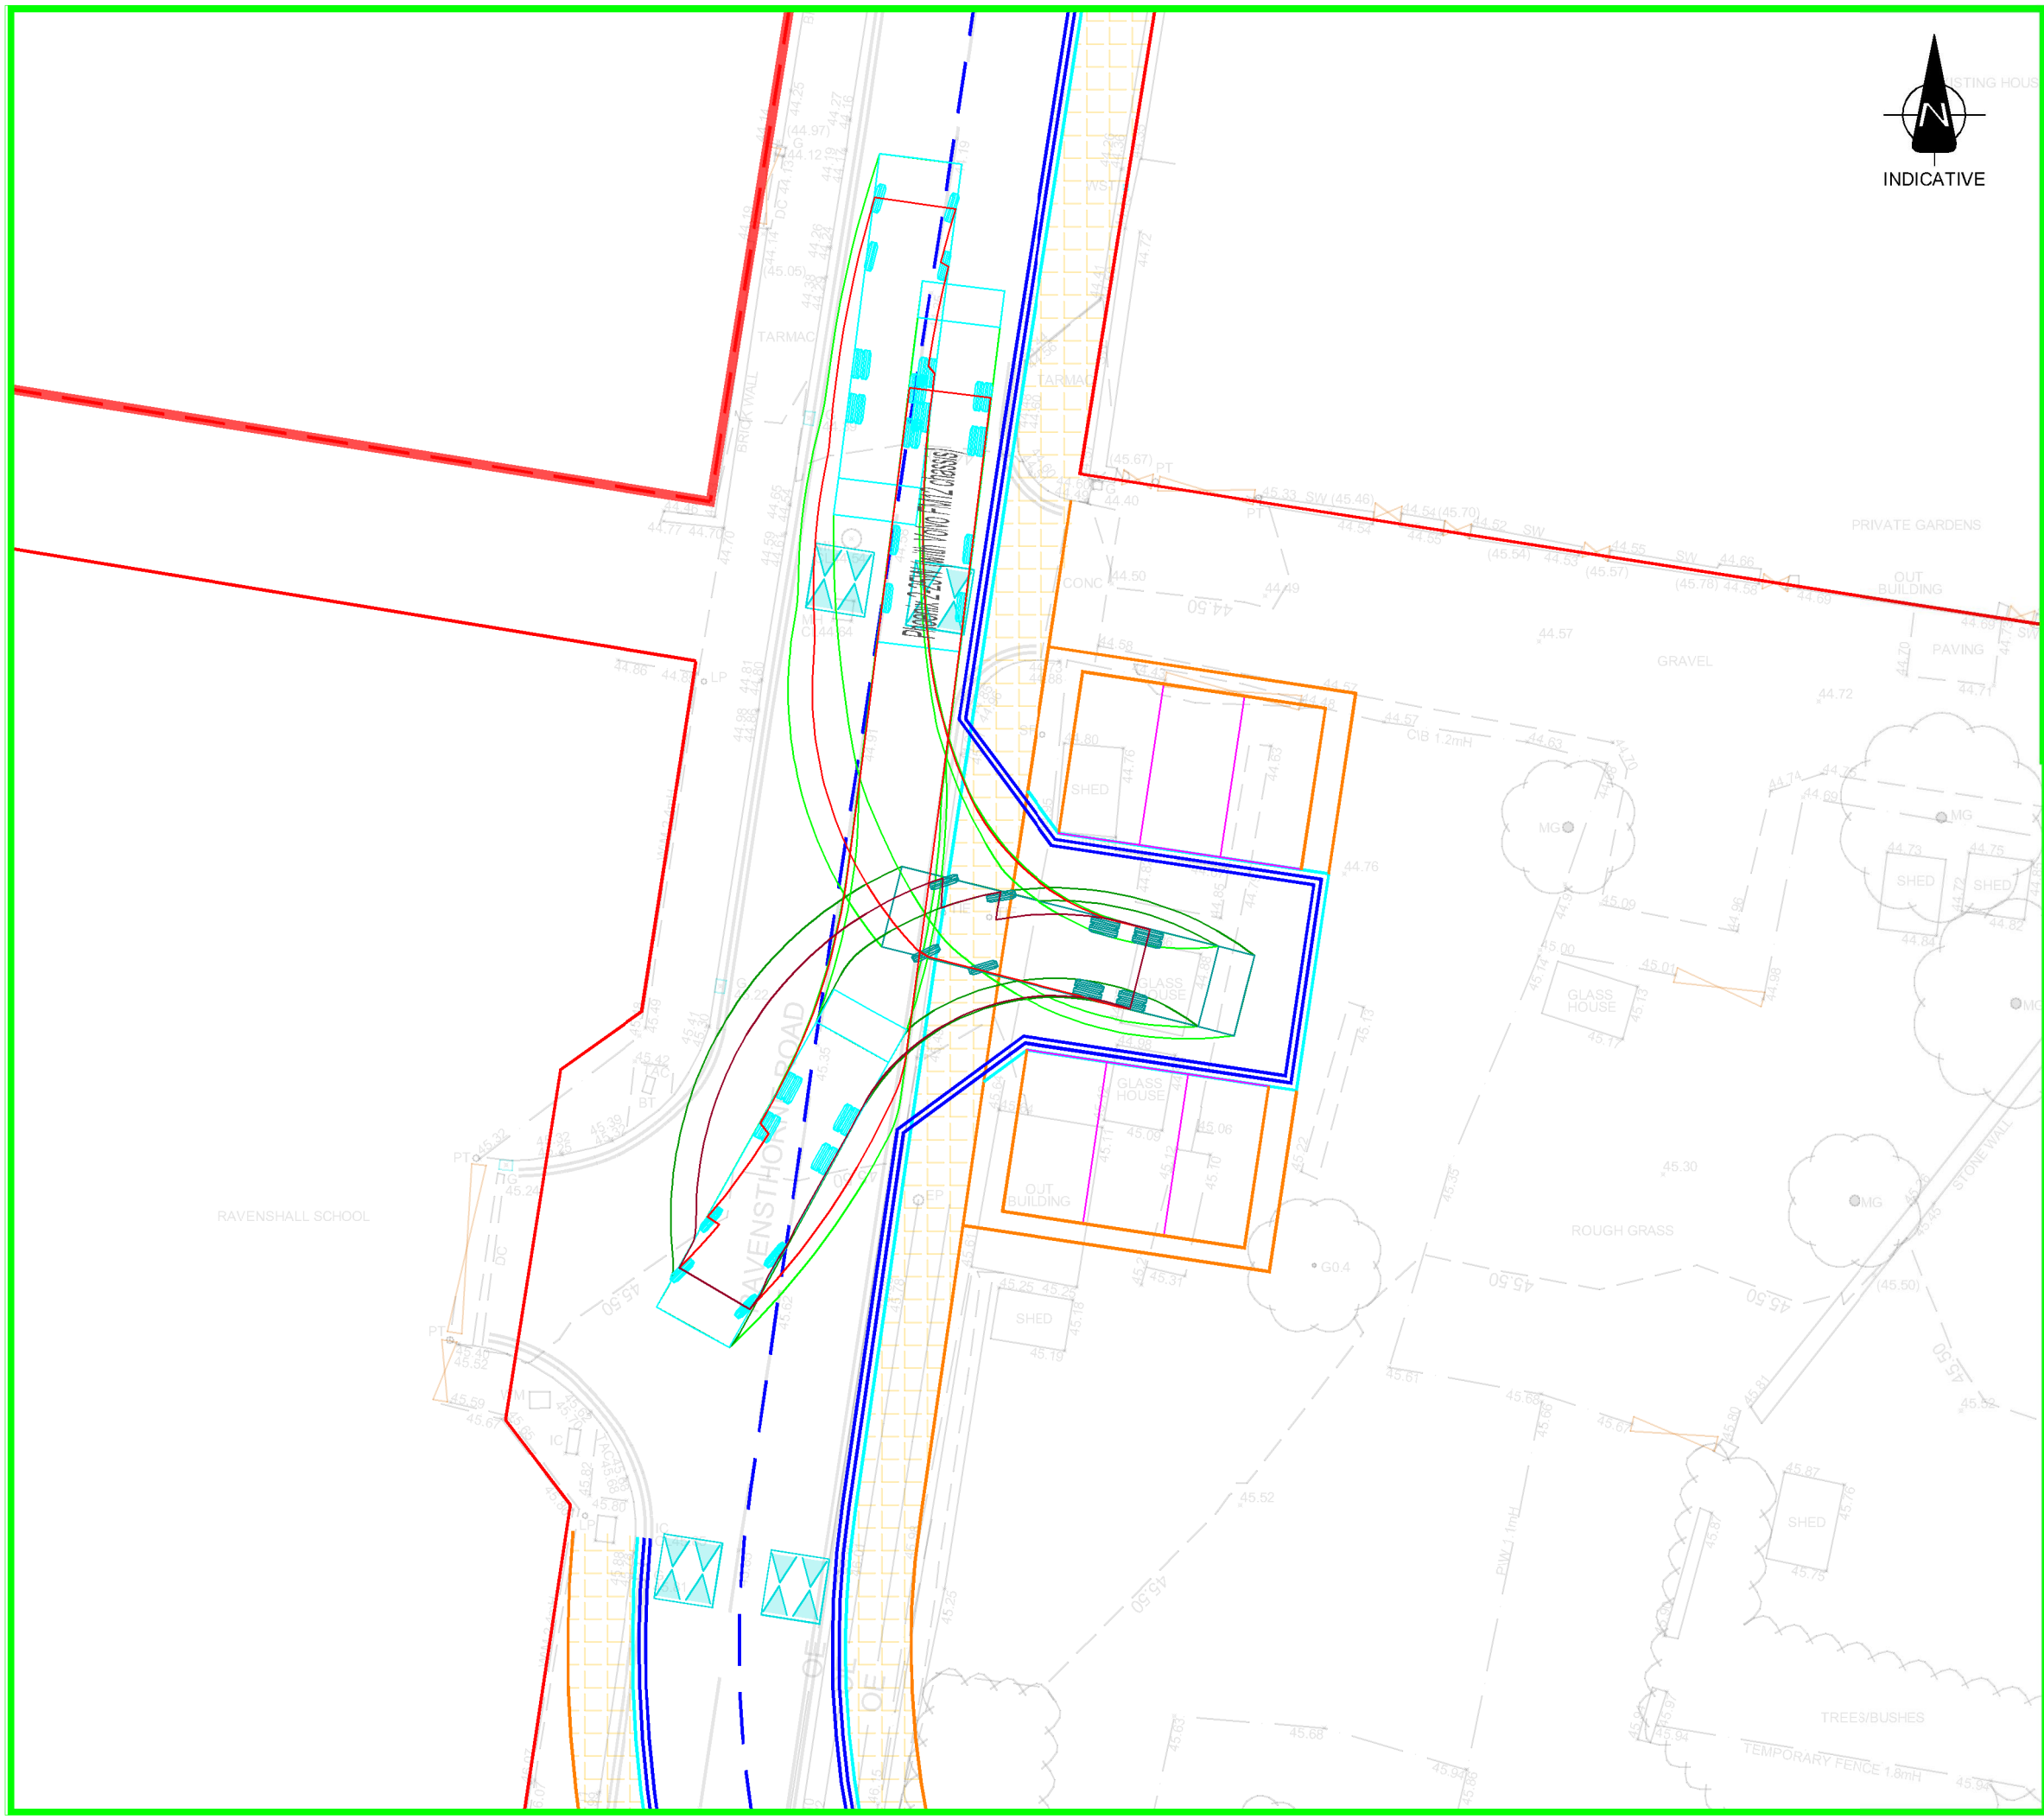

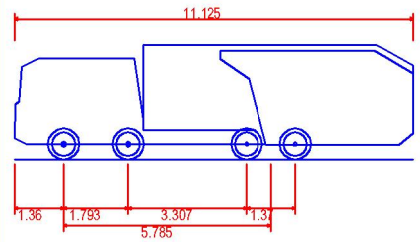

Phoenix 2-25W (with Volvo FM12 chassis)

Overall Length	11.125m
Overall Width	2.530m
Overall Body Height	3.205m
Min Body Ground Clearance	0.410m
Track Width	2.500m
Lock to lock time	4.00s
Kerb to Kerb Turning Radius	9.250m

Tel : 01924 684 000 Email : info@devplanning.co.uk
http://www.devplanning.co.uk

CLIENT:
KMBC

PROJECT:
DEWSBURY RIVERSIDE

TITLE:
SITE ACCESS LAYOUT PLAN
PRELIMINARY SITE ACCESS
REFUSE VEHICLE - TURNING HEAD

SCALE @ A3:	APPROVED:	DATE:
NTS	DRS	17/10/2022

PROJECT No:	DRAWING No:	REV:
2020213	DPL SK163	A

© Development Planning Limited