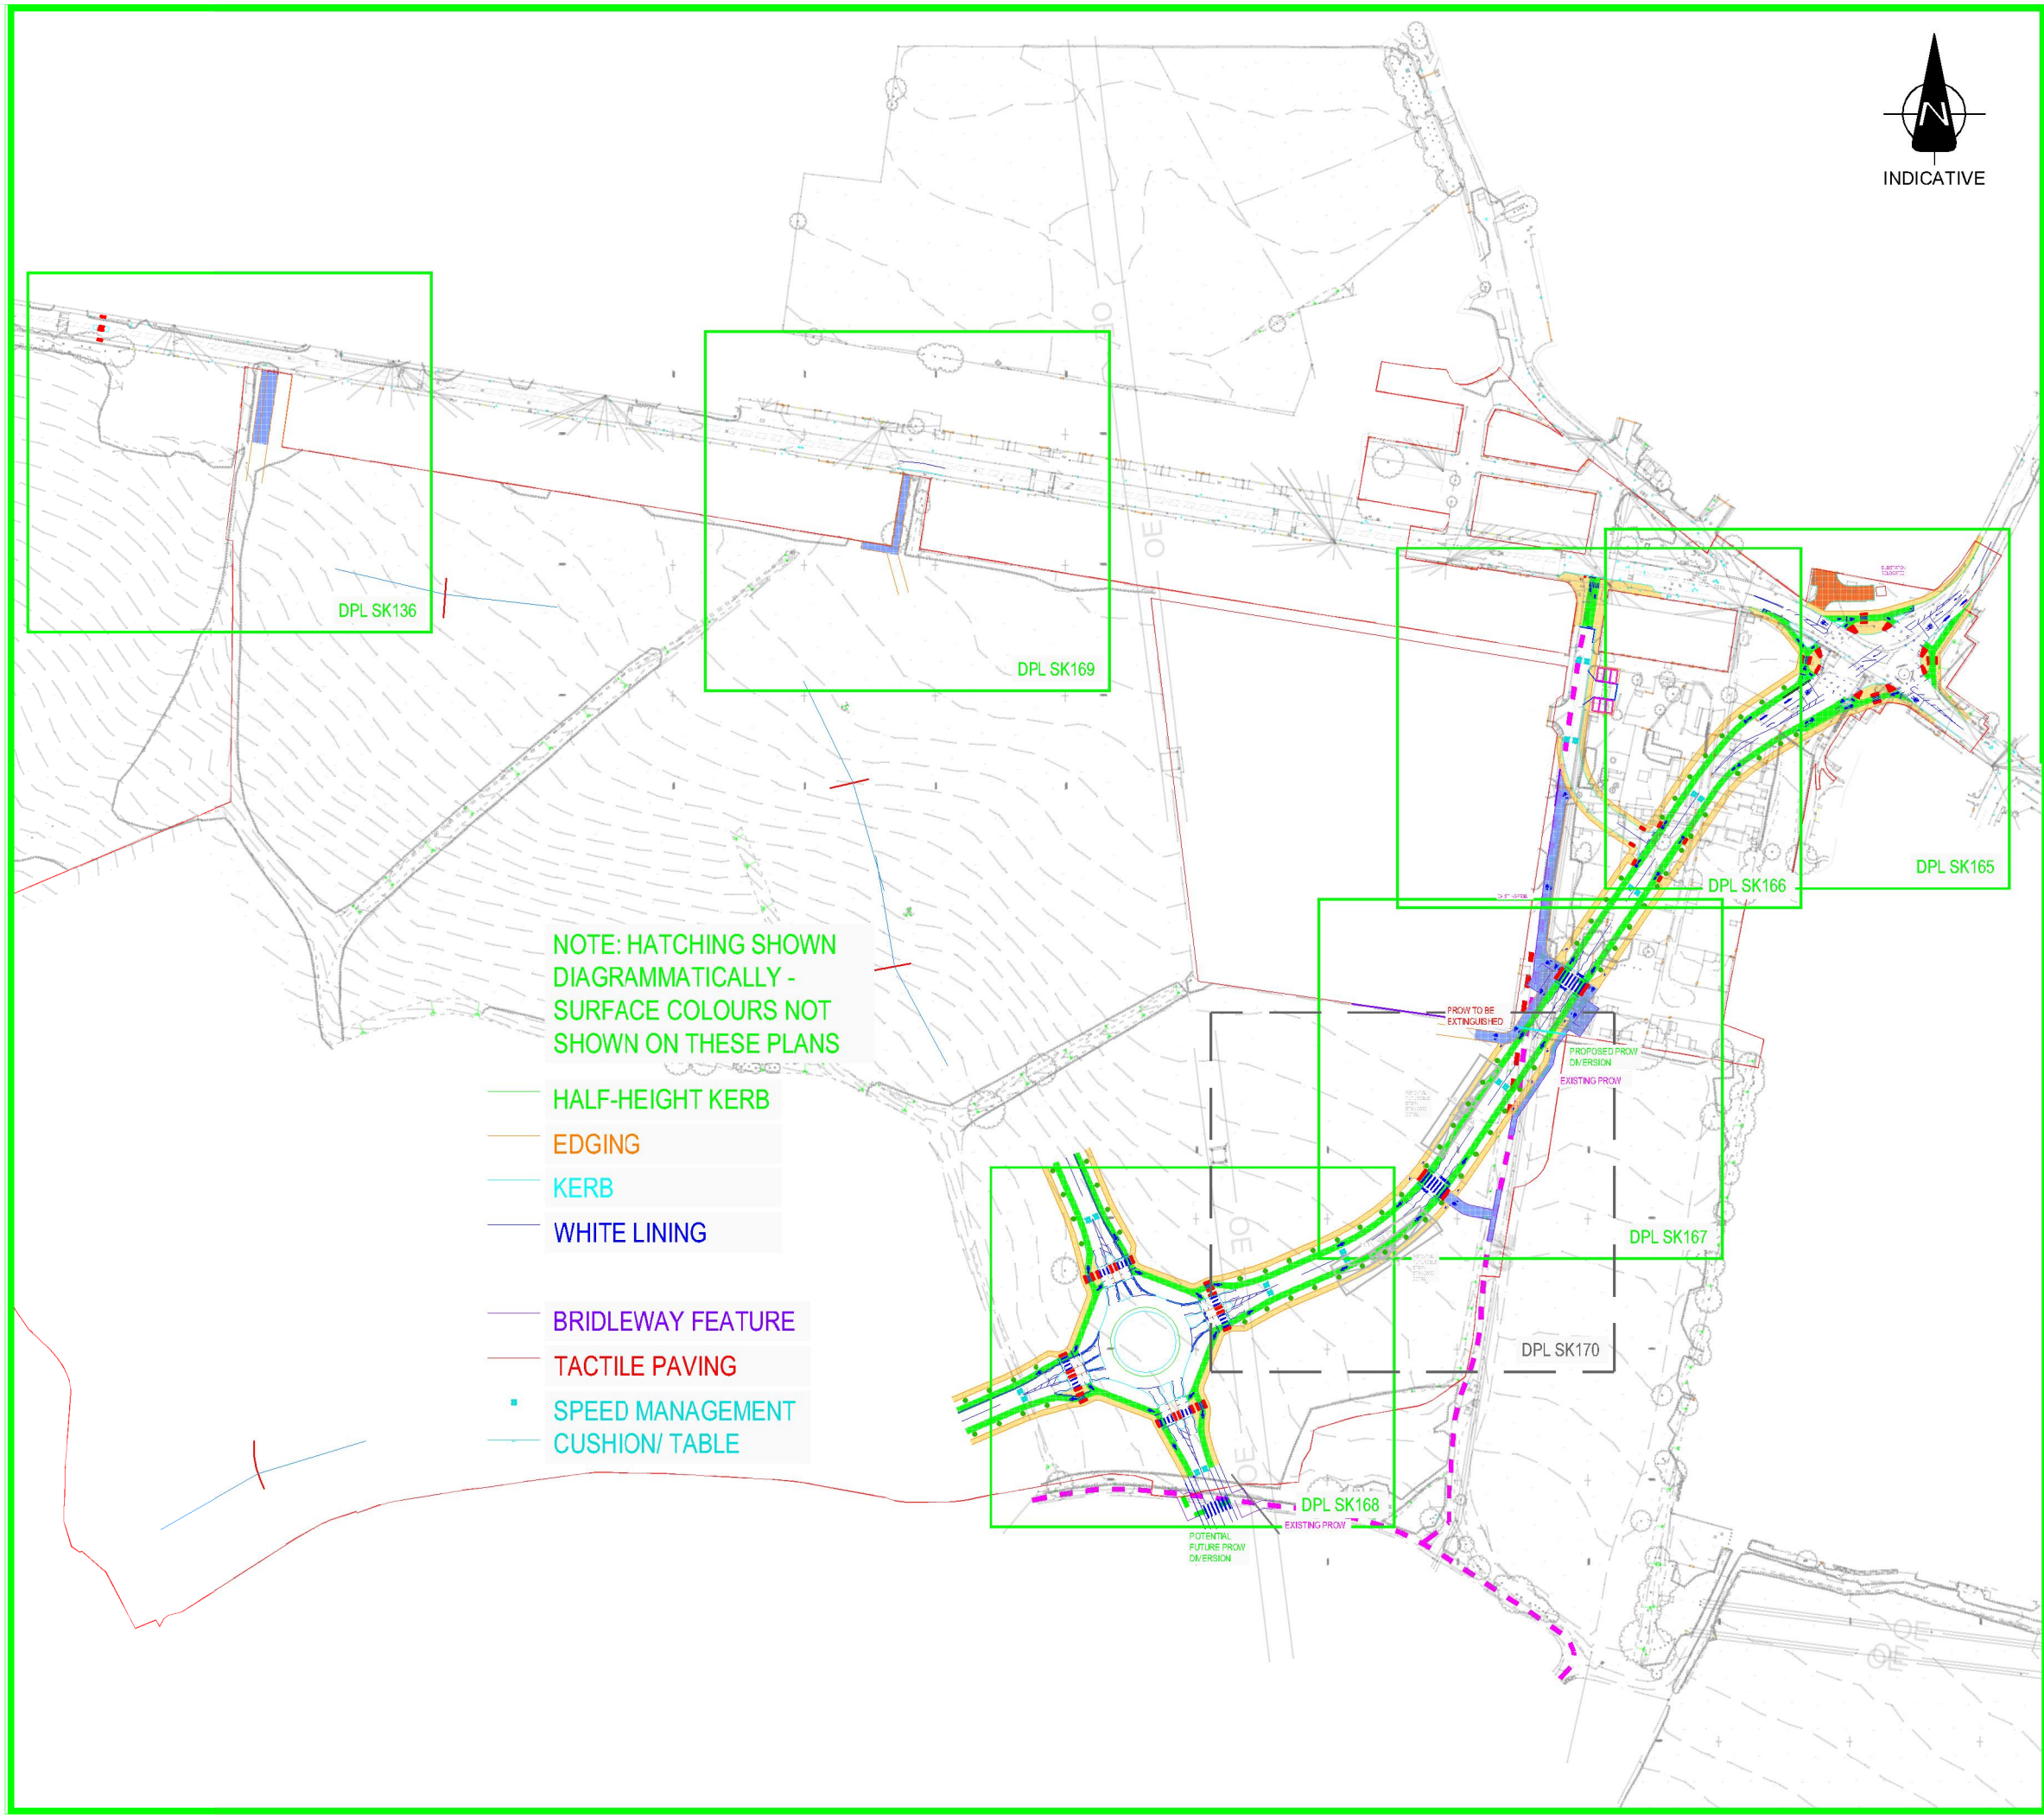

FOOTWAY

CYCLE TRACK

SHARED USE

HALF HEIGHT KERB

EDGING

KERB

WHITE LINING

BRIDLEWAY FEATURE

TACTILE PAVING

SPEED MANAGEMENT

Tel : 01924 684 000 Email : info@devplanning.co.uk
http://www.devplanning.co.uk

CLIENT:

KMBC

PROJECT:

DEWSBURY RIVERSIDE

TITLE:

SITE ACCESS LAYOUT PLAN
WIDE AREA AND KEY

SCALE @ A3:	APPROVED:	DATE:
NTS	DRS	17/10/2022

PROJECT No:	DRAWING No:	REV:
2020213	DPL SK164	A

© Development Planning Limited