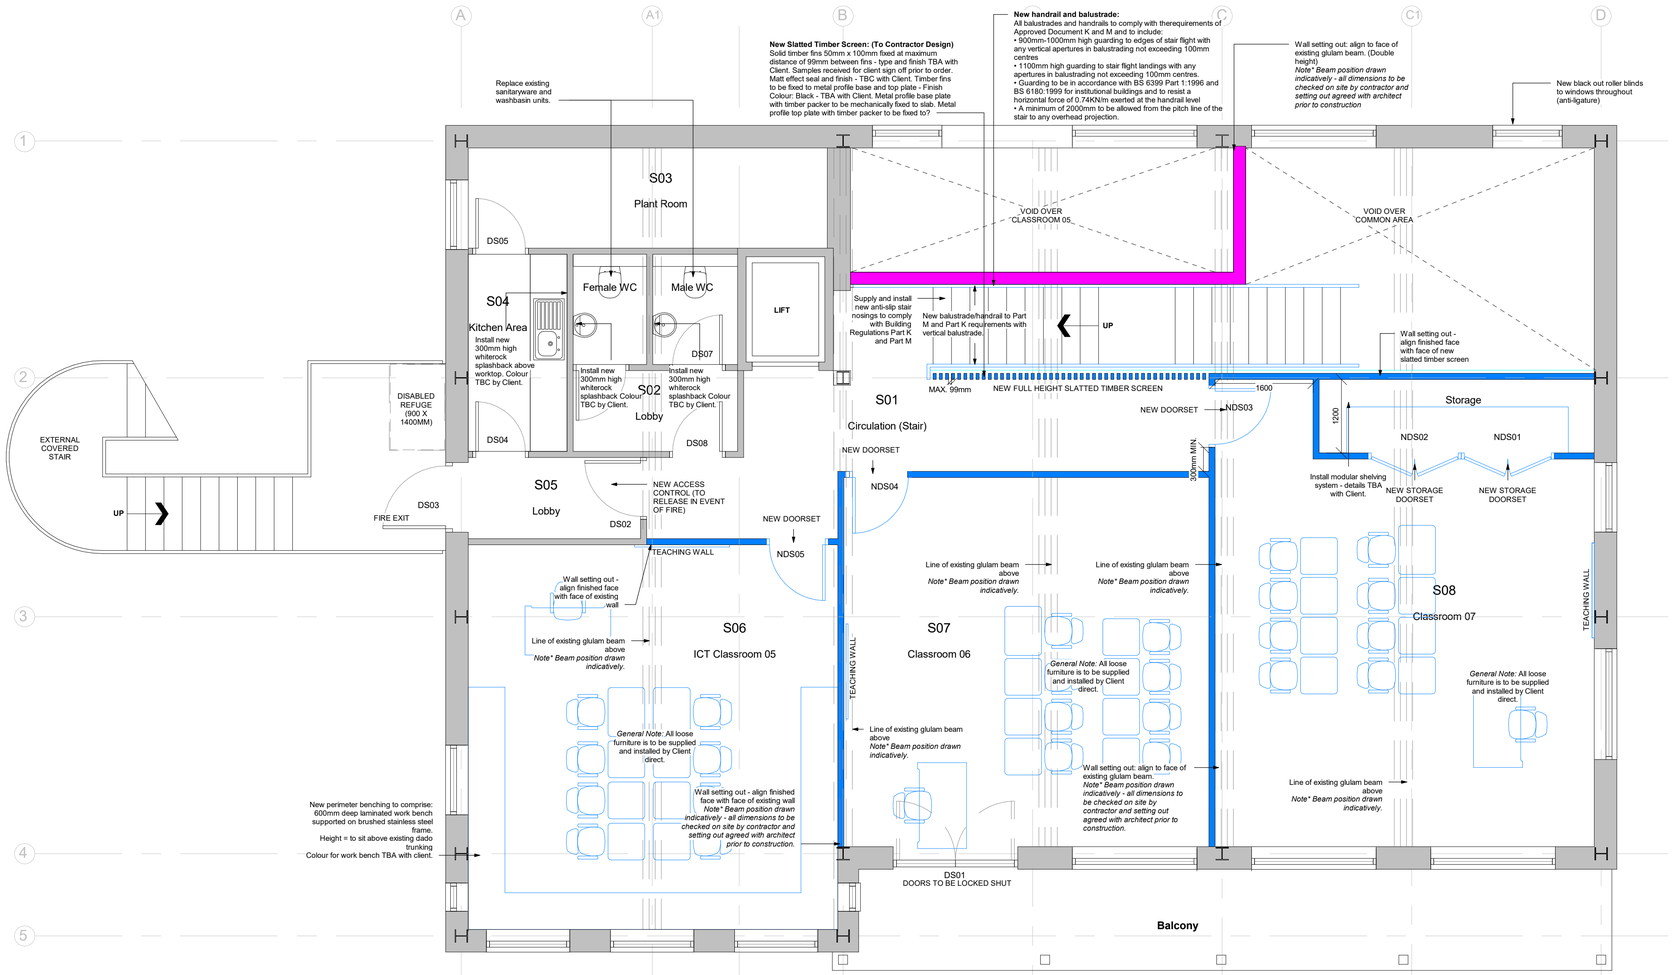


Notes:

1. DO NOT SCALE FROM THIS DRAWING - USE FIGURED DIMENSIONS ONLY.
2. TO BE READ IN CONJUNCTION WITH ALL OTHER CONSULTANTS / SPECIALISTS DRAWINGS. REPORT ANY DISCREPANCIES BEFORE AFFECTED WORK COMMENCES.
3. ALL SETTING OUT DIMENSIONS TO BE CHECKED ON SITE BY CONTRACTOR BEFORE WORK COMMENCES.

Second Floor - Proposed GA Plan - Sheet P205

Plans are indicative only and not based on accurate measured survey data. All measurements and areas are indicative only and are to be confirmed by contractor on site.

N

0 1m 2m
1:50

All works are subject to relevant Statutory Approvals.

This drawing to be read in conjunction with all other Seven Architecture Drawings and specifications.

REVISIONS	DATE; DRAWN; CHECK
CLIENT	Pivot Group
PROJECT	Salus House
PROJECT NO.	20603
TITLE	Second Floor - Proposed Plan
DWG NUMBER	20603_P205
REVISION	
STATUS	Planning
SCALE	1 : 50 @ A1
DATE	28/09/21
DRAWN BY	Author
CHECKED BY	Checker

seven.
SEVENARCHITECTURE.CO.UK Studios at :
Unit 1.3 Waulk Mill, 51 Bengal St, MANCHESTER M4 6LN, t : 0161 236 5655
Clarendon House, Victoria Avenue, HARROGATE HG1 1DY, t : 01423 709 807
Y Neuadd Lwyd, Dolwyddelan, CONWY LL25 0SJ, t: 07772819425
24 Greville Street, Clerkenwell, LONDON EC1N 8SS, t : 0203 036 0691