
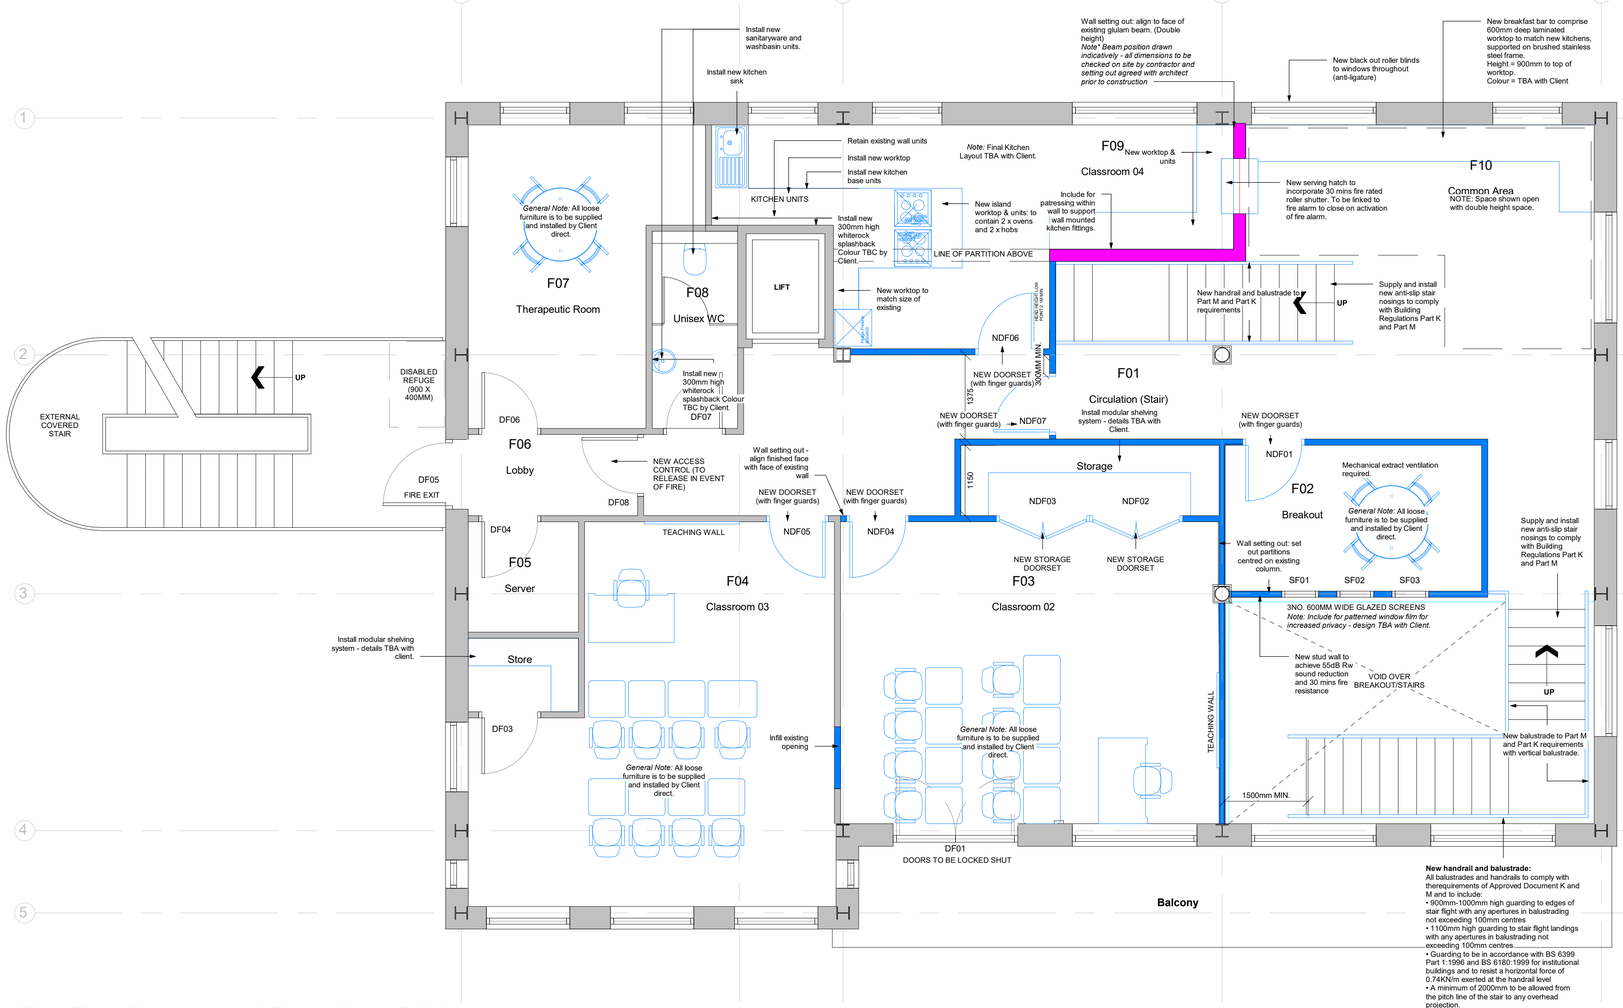


Notes:

1. DO NOT SCALE FROM THIS DRAWING - USE FIGURED DIMENSIONS ONLY.
2. TO BE READ IN CONJUNCTION WITH ALL OTHER CONSULTANTS / SPECIALISTS DRAWINGS. REPORT ANY DISCREPANCIES BEFORE AFFECTED WORK COMMENCES.
3. ALL SETTING OUT DIMENSIONS TO BE CHECKED ON SITE BY CONTRACTOR BEFORE WORK COMMENCES.

First Floor Proposed GA Plan - Sheet P204

Plans are indicative only and not based on accurate measured survey data. All measurements and areas are indicative only and are to be confirmed by contractor on site.

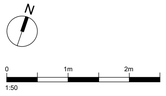

All works are subject to relevant Statutory Approvals.

This drawing to be read in conjunction with all other Seven Architecture Drawings and specifications.

REVISIONS	DATE; DRAWN; CHECK
CLIENT	Pivot Group
PROJECT	Salus House
PROJECT NO.	20603
TITLE	First Floor - Proposed Plan
DWG NUMBER	20603_P204
REVISION	
STATUS	Planning
SCALE	1 : 50 @ A1
DATE	28/09/21
DRAWN BY	Author
CHECKED BY	Checker

seven.
SEVENARCHITECTURE.CO.UK Studios at :
Unit 1.3 Waulk Mill, 51 Bengal St, MANCHESTER, M4 6LN, t : 0161 236 5655
Clarendon House, Victoria Avenue, HARROGATE, HG1 1DY, t : 01423 709 807
Y Neuadd Lwyd, Dolwyddelan, CONWY, LL25 0SJ, t: 07772819425
24 Greville Street, Clerkenwell, LONDON, EC1N 8SS, t : 0203 036 0691