A1

0m 5m

SCALE BAR 1:50

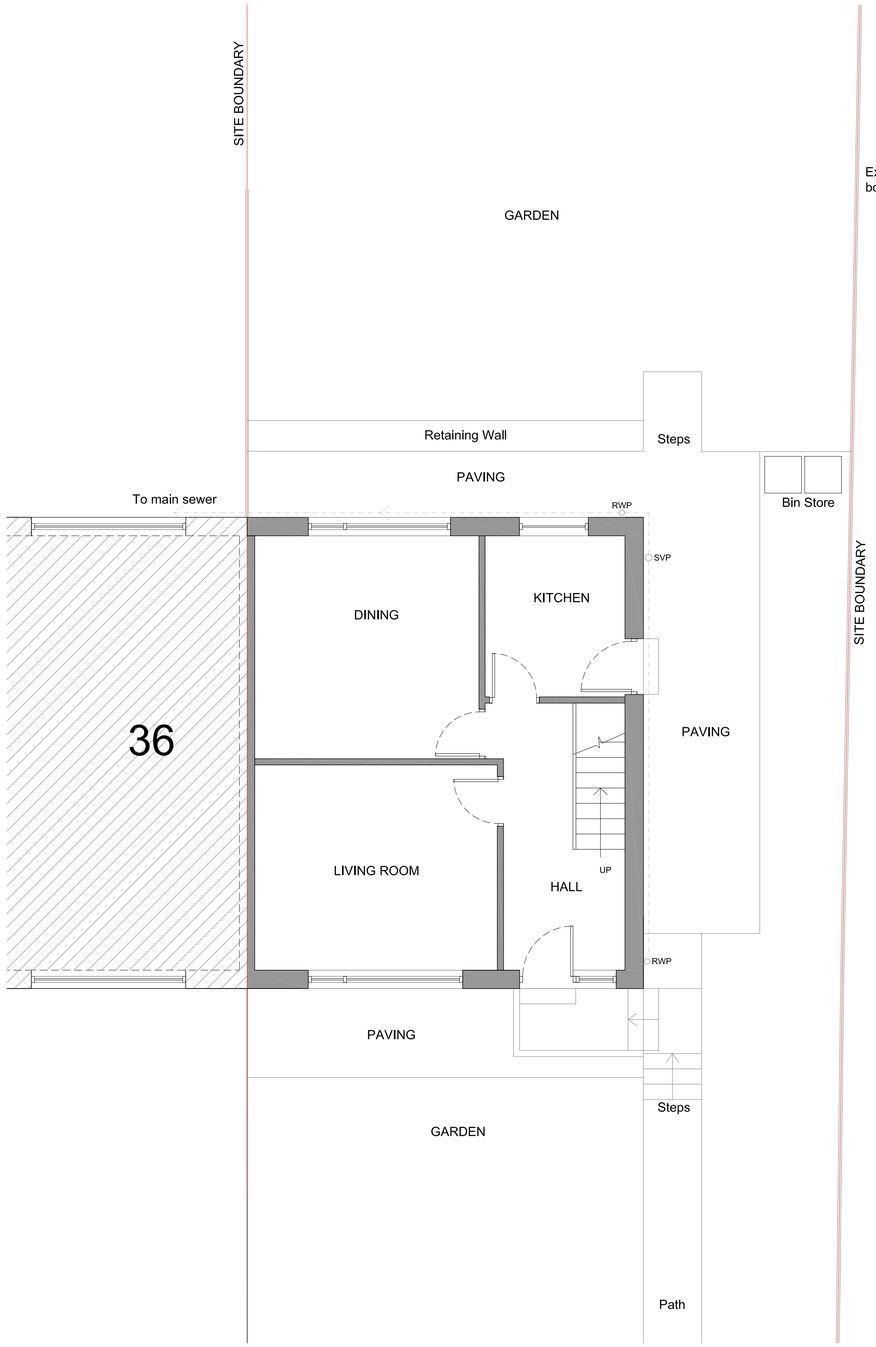

1 EXISTING GROUND FLOOR
1:50@A1

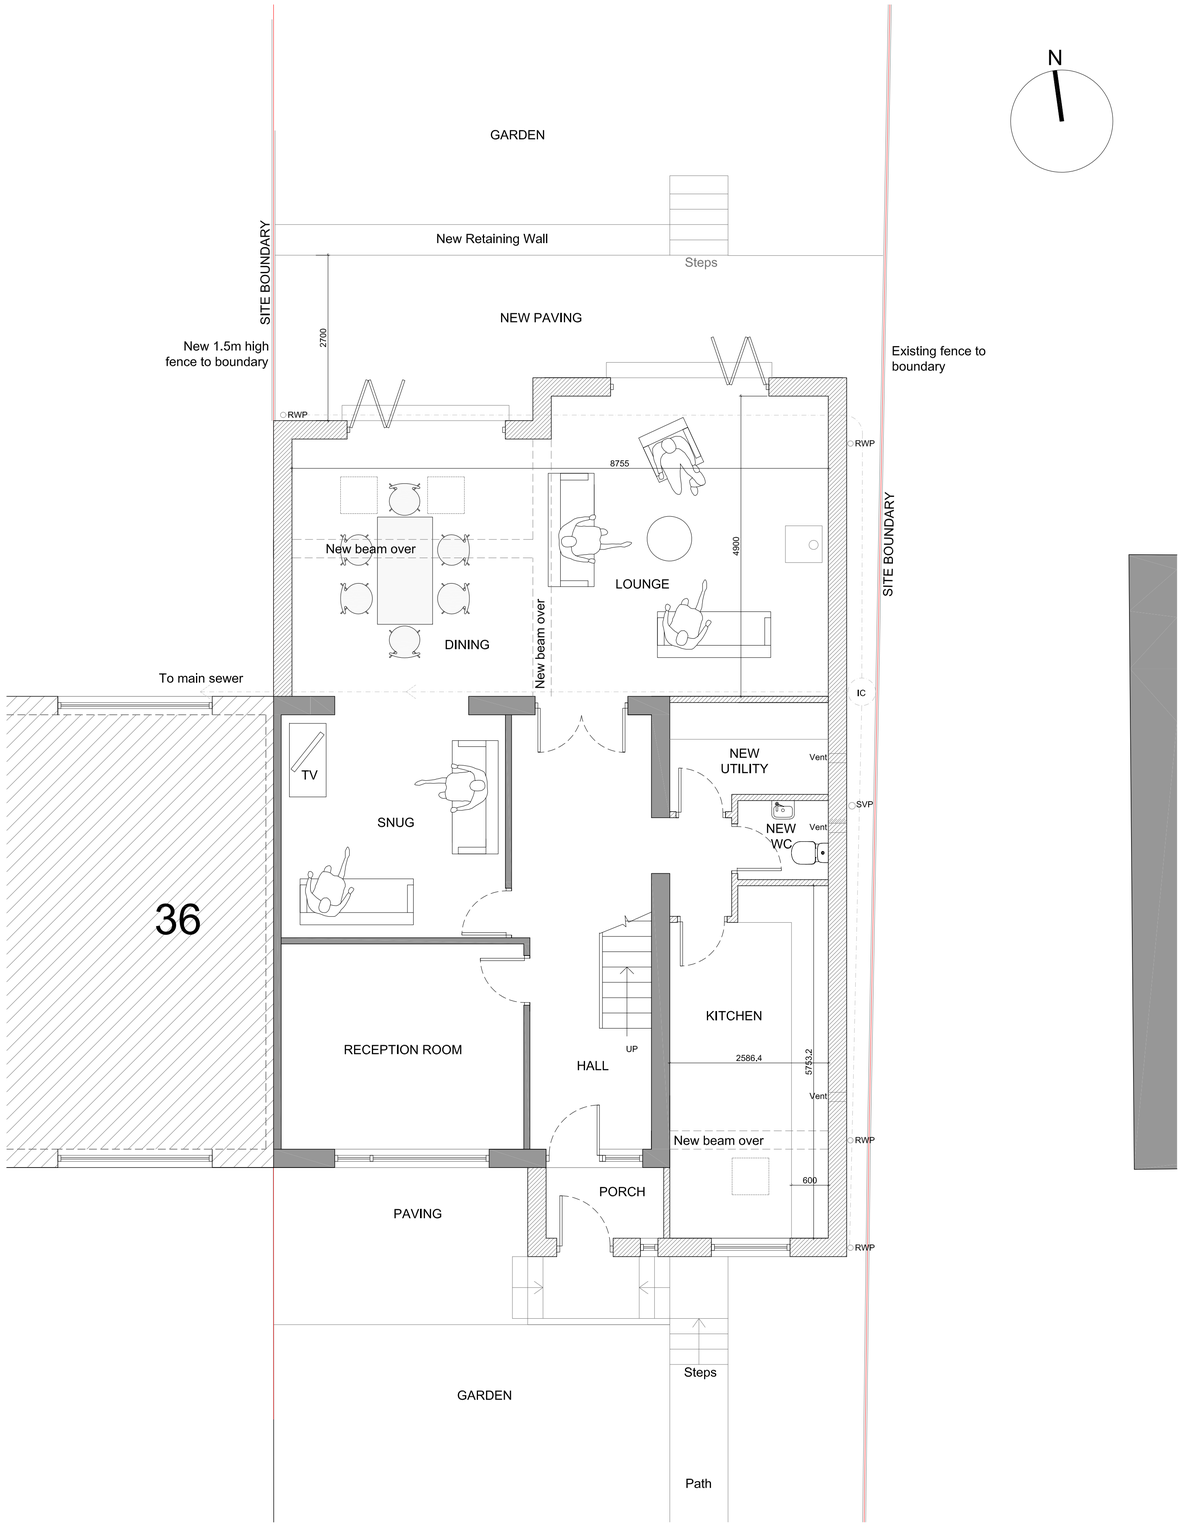

2 PROPOSED GROUND FLOOR
1:50@A1

N

FIGURED DIMENSIONS ONLY TO BE USED

Notes

This drawing has been prepared for the purposes shown in the Status box only. All dimensions to be site checked by contractors on site prior to the commencement of works.

Proposed structural elements shown indicatively and are to be designed by SE prior to any commencement of works.

Proposed drainage shown indicatively and subject to site investigation following excavations.

Revisions

Thomas Morgan Architect
30 New North Road
HD7 5BW
www.thomas-morgan.co.uk

34 Alwen Avenue
Birkby
Huddersfield
HD2 2SJ

Key Plan

Drawing Title

EXISTING & PROPOSED GROUND FLOOR PLAN

Scale bar	
Scale	1:50@A1
Status	PLANNING
First Issued	08/09/2021

Job No.	Dwg. No.	Rev.
2104	/ 101	D

PLOT ID: Thomas Morgan Architect