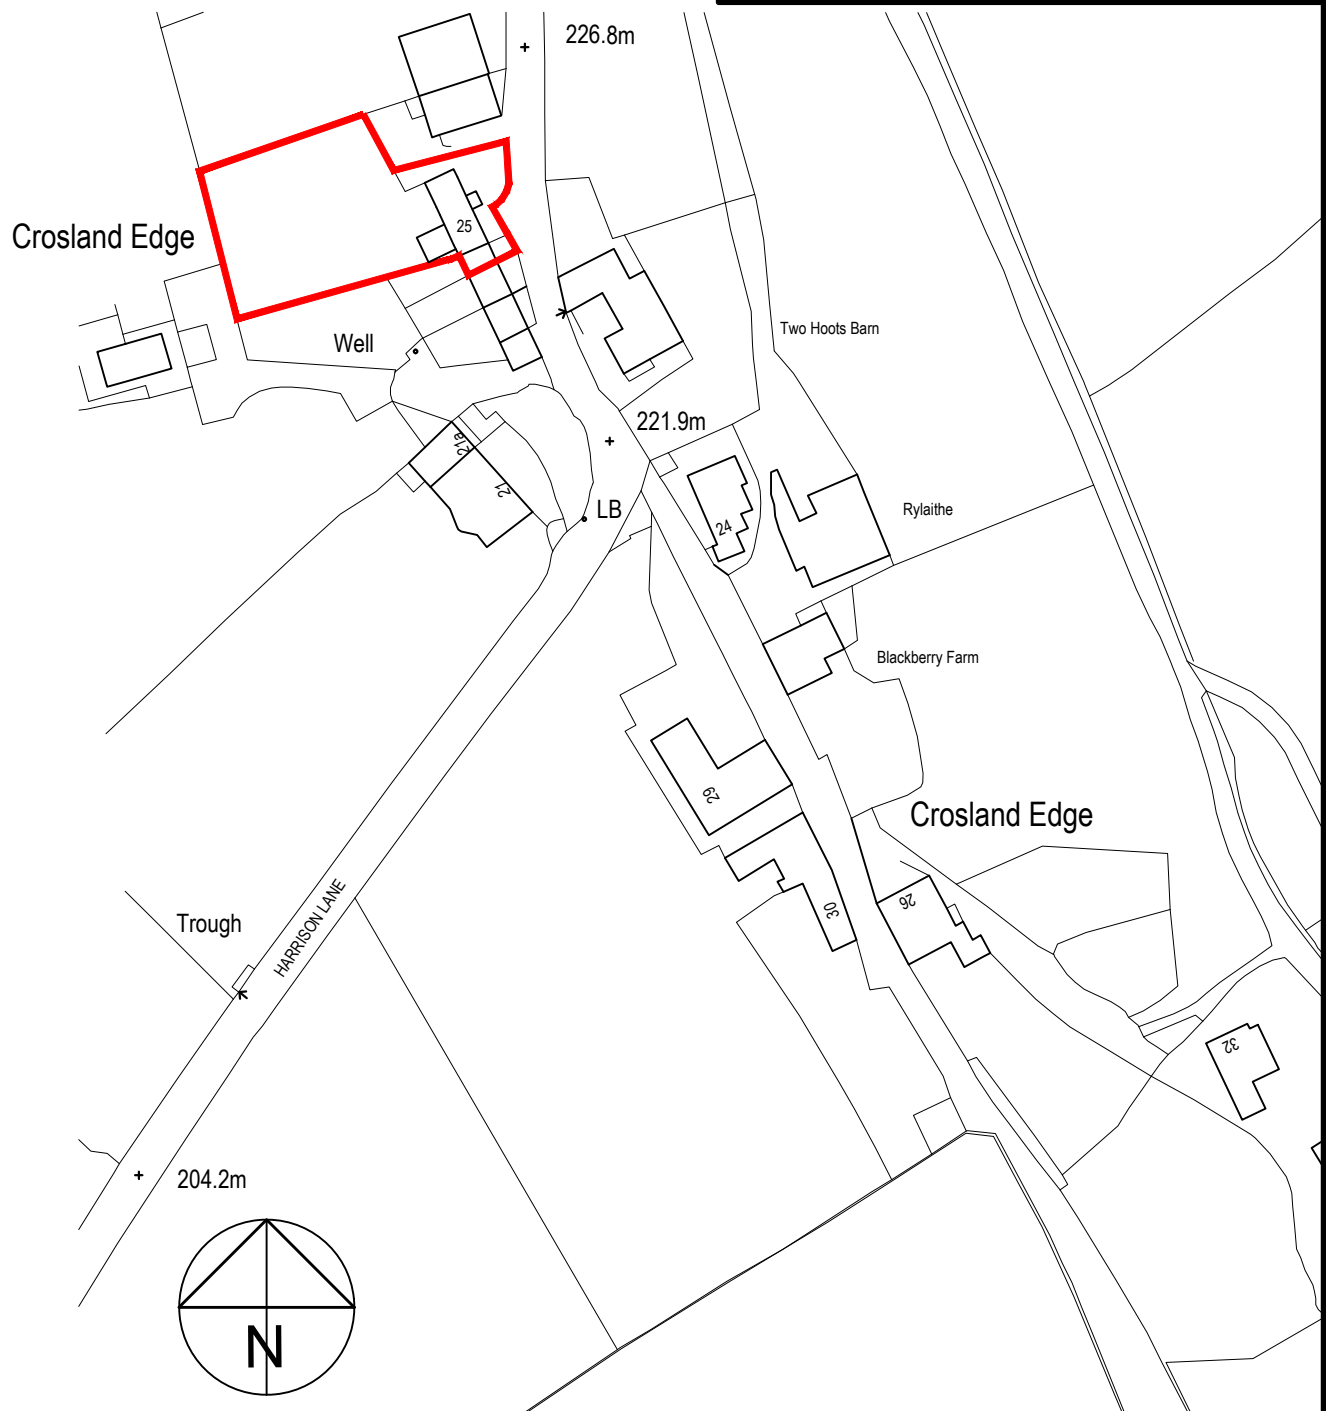


DRAWING STATUS

PLANNING

SHEET SIZE

A4**SITE LOCATION PLAN****SCALE 1:1250**DO **NOT** SCALE FROM THIS DRAWING

PROJECT **GROUND and FIRST FLOOR EXTENSIONS
and ASSOCIATED WORKS at 25 CROSLAND EDGE,
MELTHAM, HOLMFIRTH, HD9 5RS**

TITLE **LOCATION PLAN**

PROJECT No.
2020/309

DRAWING No.
05

AMENDMENT
A

DATE DRAWN
16 DEC 2020

DRAWN BY
KB