




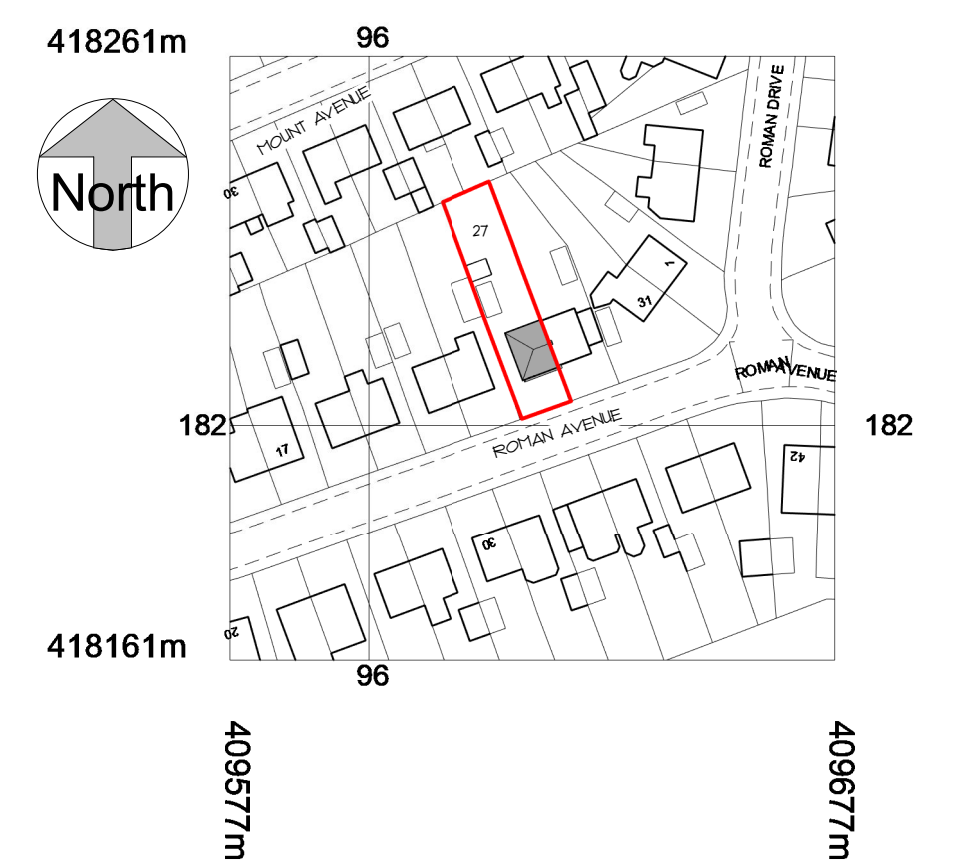

## Rear Elevation (North Facing)      Side Elevation (West Facing)

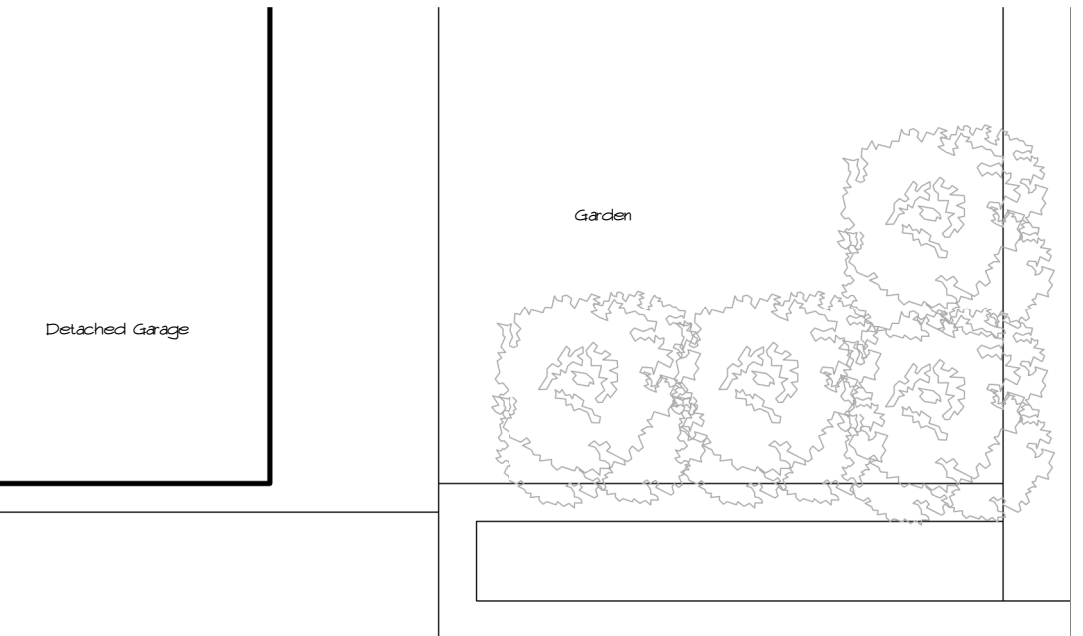

## Rear Perspective

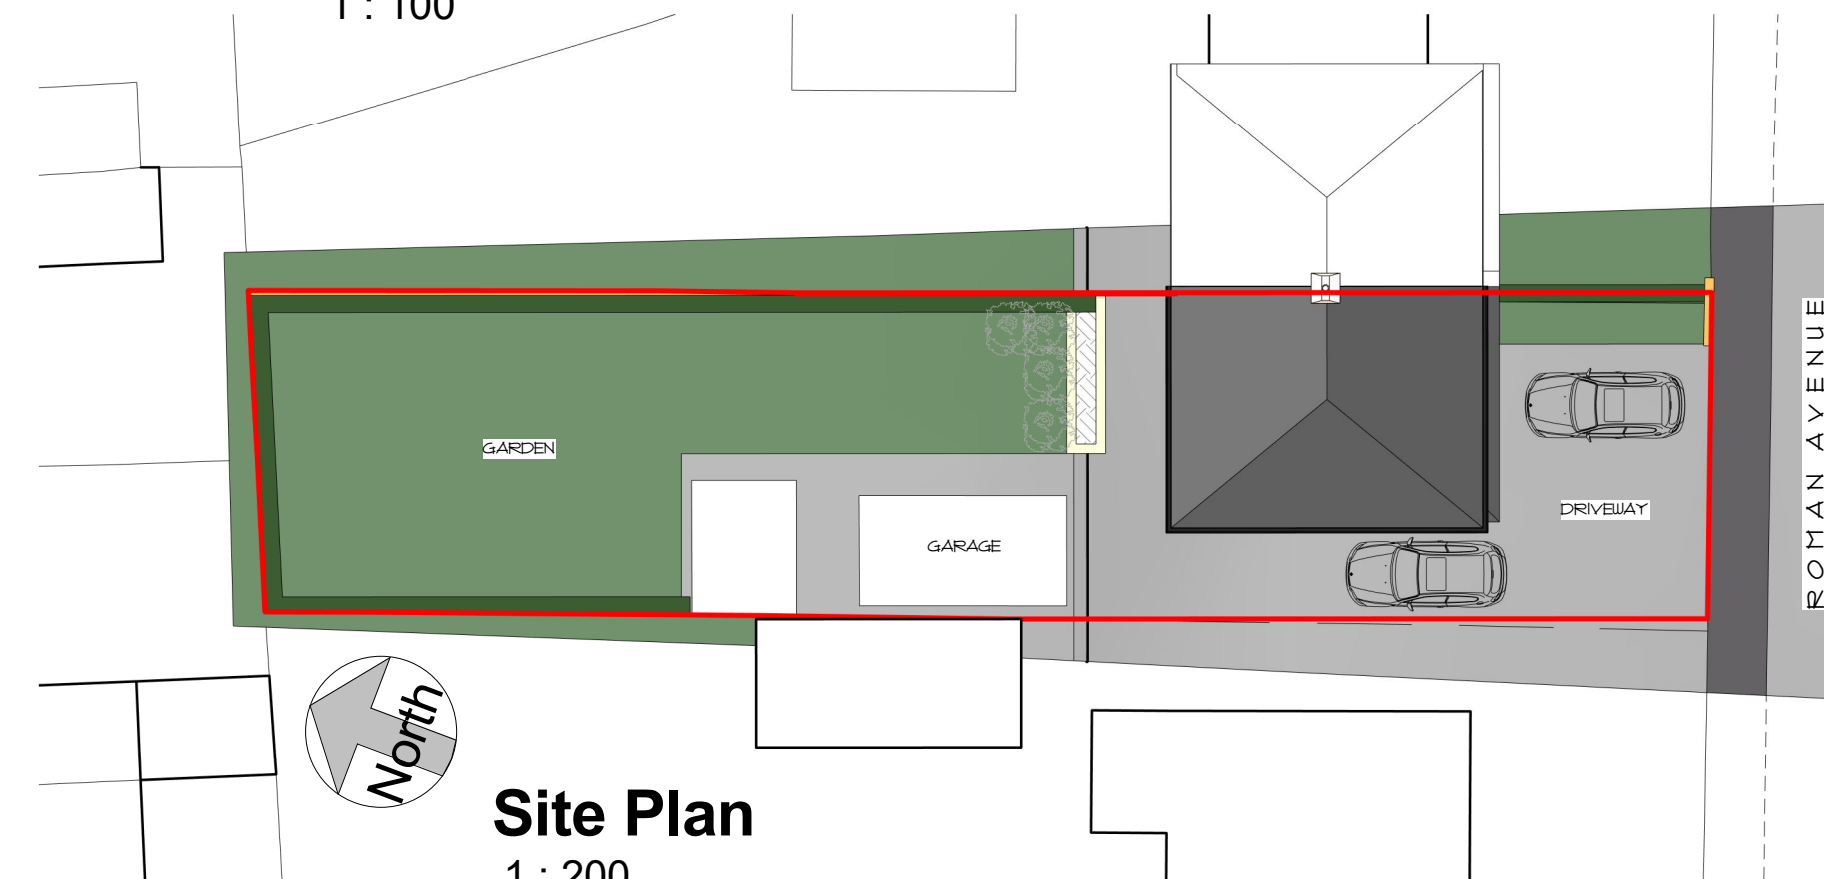

## Ground Floor

1 : 50

DRAWING TO BE USED FOR PLANNING  
PURPOSES ONLY - NOT FOR  
CONSTRUCTION