This drawing is copyright. © Beam Consulting Engineers Ltd.

A1

## Notes

1. For general notes & design notes refer to drawing 09-122-101.

## Drawing reference for this project:

1. For Retaining Wall plan refer to drawing 09-122-440.

### Key

- Finished Ground
- Mudstone
- Sandstone

Note:
Initial design based on information from Dunelm report M600/02 and Lithos report 2895/1. Retaining structures subject to final design by the contractor.




## Type 1A Retaining Wall
Scale 1:50




## Type 1C Retaining Wall
Scale 1:50

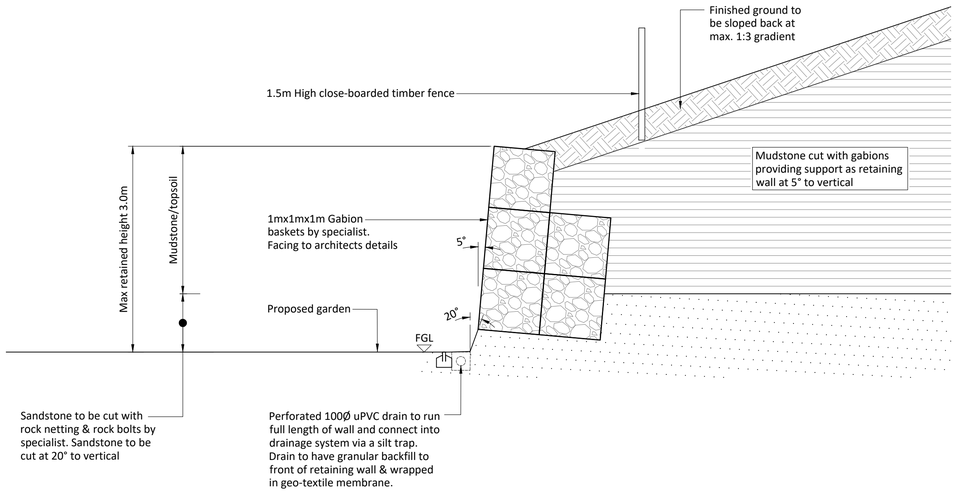


## Type 1B Retaining Wall
Scale 1:50

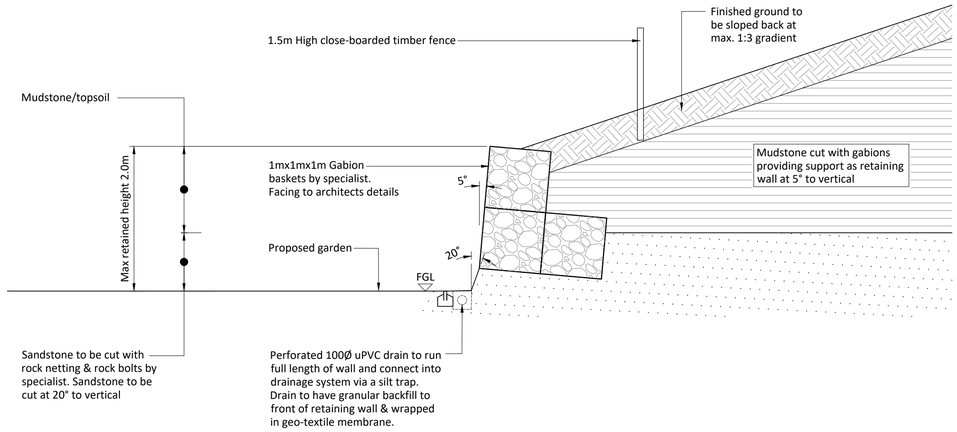


## Type 1D Retaining Wall
Scale 1:50




## Type 2 Retaining Wall
Scale 1:50




## Type 3 Gabion Wall Detail
Scale 1:50

| DESCRIPTION | REV | DATE | CHK | APR |
|---|---|---|---|---|

beamconsulting

Beam Consulting
14 Bond Street
Wakefield
WF1 2QP
Tel: 01924 361653
Fax: 01924 364631

PROJECT
Lidl Store
New Hey Road, Huddersfield

DRAWING TITLE
Residential Option 2
Retaining Wall Sections

CLIENT
Lidl Great Britain Ltd

STATUS
Information

| | | | |
|---|---|---|---|
| DRAWN | KK | DATE | 24/08/2021 |
| CHECKED | TM | SCALE | AS SHOWN @ A1 |
| APPROVED | KGP | | |

DRAWING NUMBER
09-122-441

REVISION
-