




PROPOSED GROUND FLOOR PLAN
SCALE 1:50

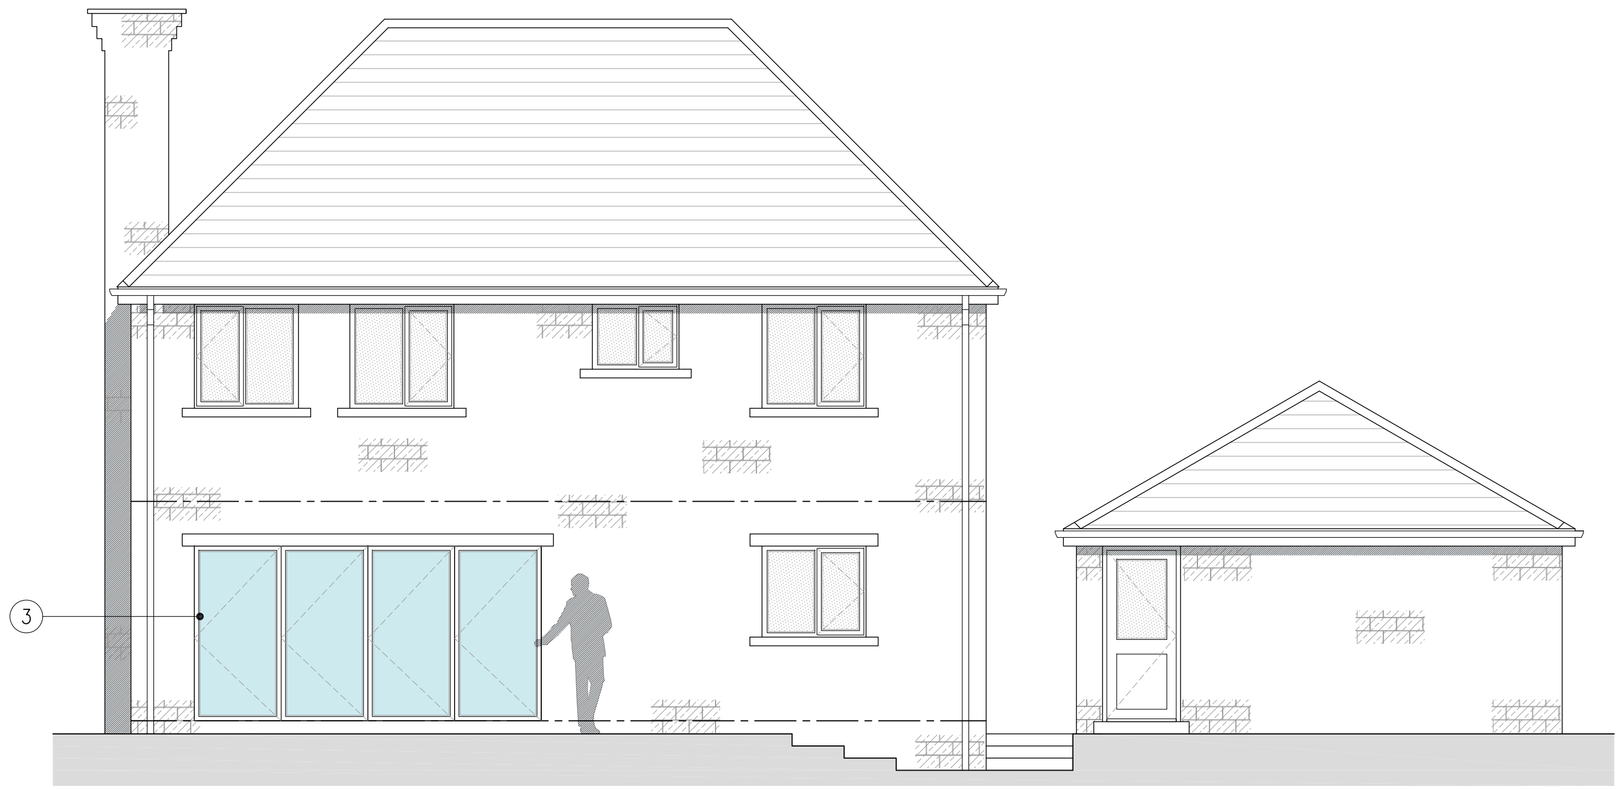


PROPOSED SOUTH EAST FACING ELEVATION
SCALE 1:50

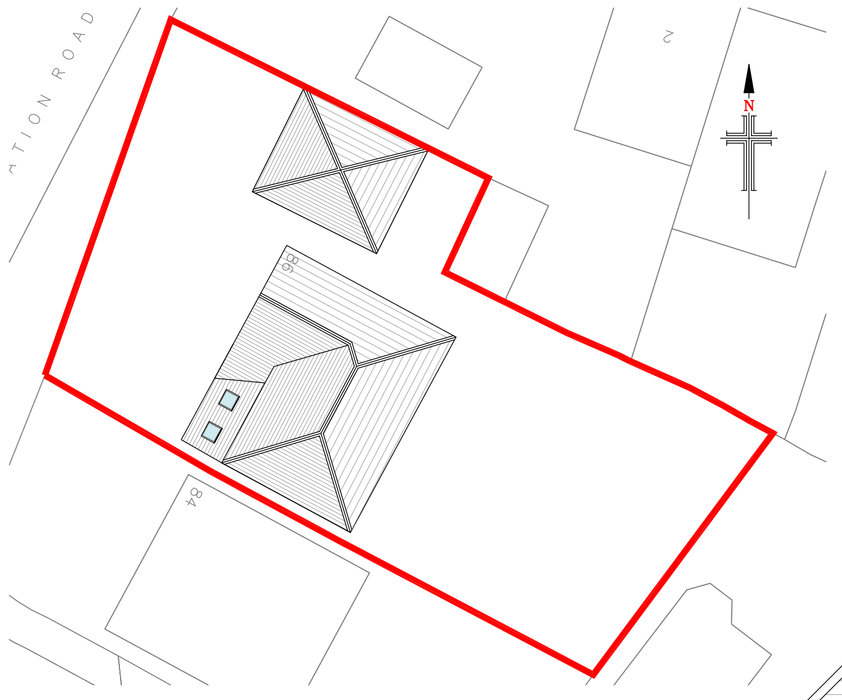

PROPOSED SITE LAYOUT
SCALE 1:200

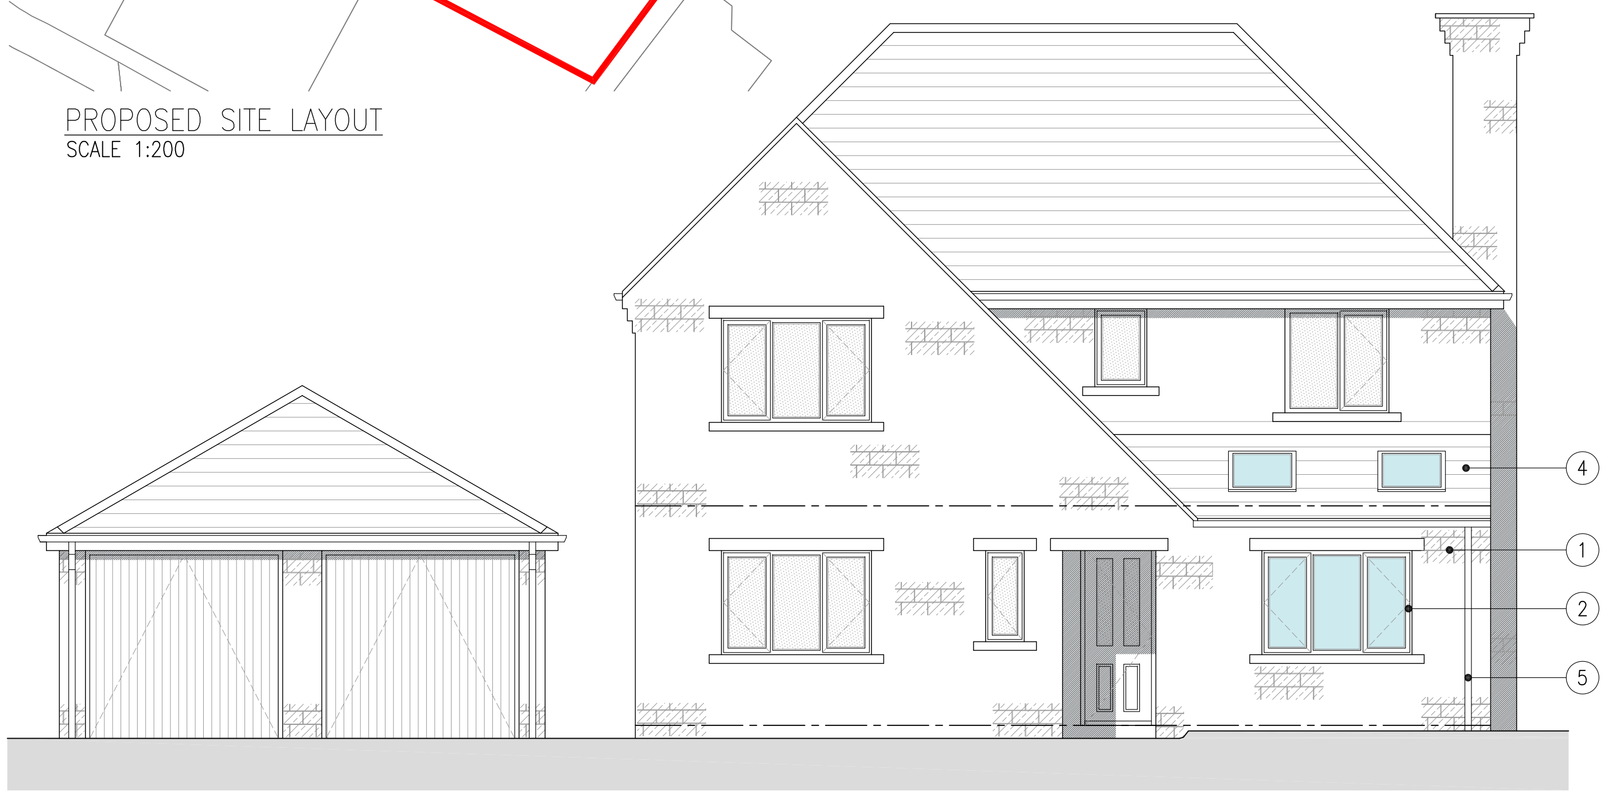

PROPOSED NORTH WEST FACING ELEVATION
SCALE 1:50

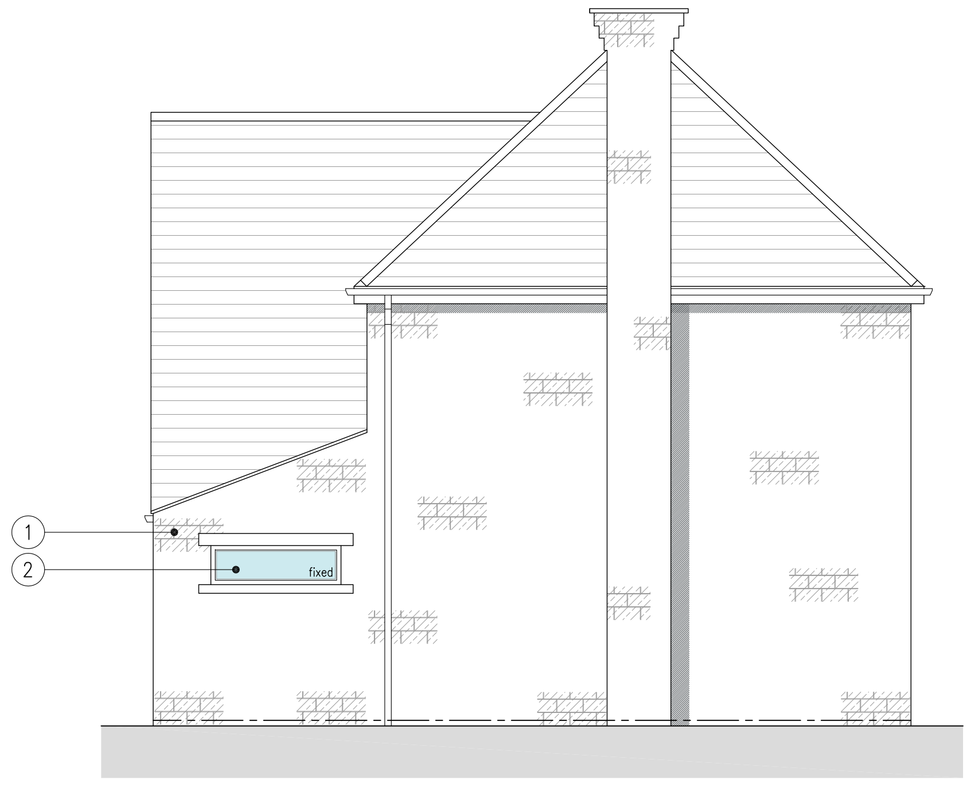

PROPOSED SOUTH WEST FACING ELEVATION
SCALE 1:50

PROPOSED EXTERNAL MATERIALS

1. – NATURAL COURSED STONE
2. – BROWN PVCu WINDOWS
3. – ALUMINIUM BI–FOLD DOORS
4. – CONCRETE TILES
5. – BLACK PVCu RAINWATER GOODS

NOTES

1. No dimensions to be scaled. IF IN DOUBT ASK.

2. All dimensions must be checked and verified on site by the Contractor prior to the commencement of works and Hinchliffe Architecture & Design Ltd. to be notified of any discrepancies.

3. The copyright of these drawings remains the property or Hinchliffe Architecture & Design Ltd. They must not be reproduced in any way without prior written consent from the originator (Hinchliffe Architecture & Design Ltd.)

4. Any works undertaken on site prior to obtaining full written approval from the Planning Department & Building Control is at the Contractor/Clients own risk. Works should not commence until ALL approvals are granted.

Rev.	Date	Description
A	18.10.21	AMENDMENTS MADE FOLLOWING RECEIPT OF CLIENT COMMENTS RECEIVED 17.10.2021.

Status: PLANNING

hinchliffe
architecture & design
Hinchliffe A&D
24 Carr View Road
Hepworth
Holmfirth
West Yorkshire
HD9 1HX
07921 907 162
01484 520 764
info@hinch-architecture.co.uk
www.hinch-architecture.co.uk

Client: MR & MRS J. WILSON

Project: 86 STATION ROAD
SHEPLEY
HUDDERSFIELD
HD8 8DU

Drawing Title: PROPOSED FLOOR PLANS, ELEVATIONS & SITE PLAN

Scale (at A1)	Date
AS SHOWN	07.10.2021

Drg. no.	Rev.
067–21–PL02	A

THANK YOU NHS

10 0 10 20 50 100mm NATURAL SCALE

ORIGINAL DRAWING SIZE 841 x 594