


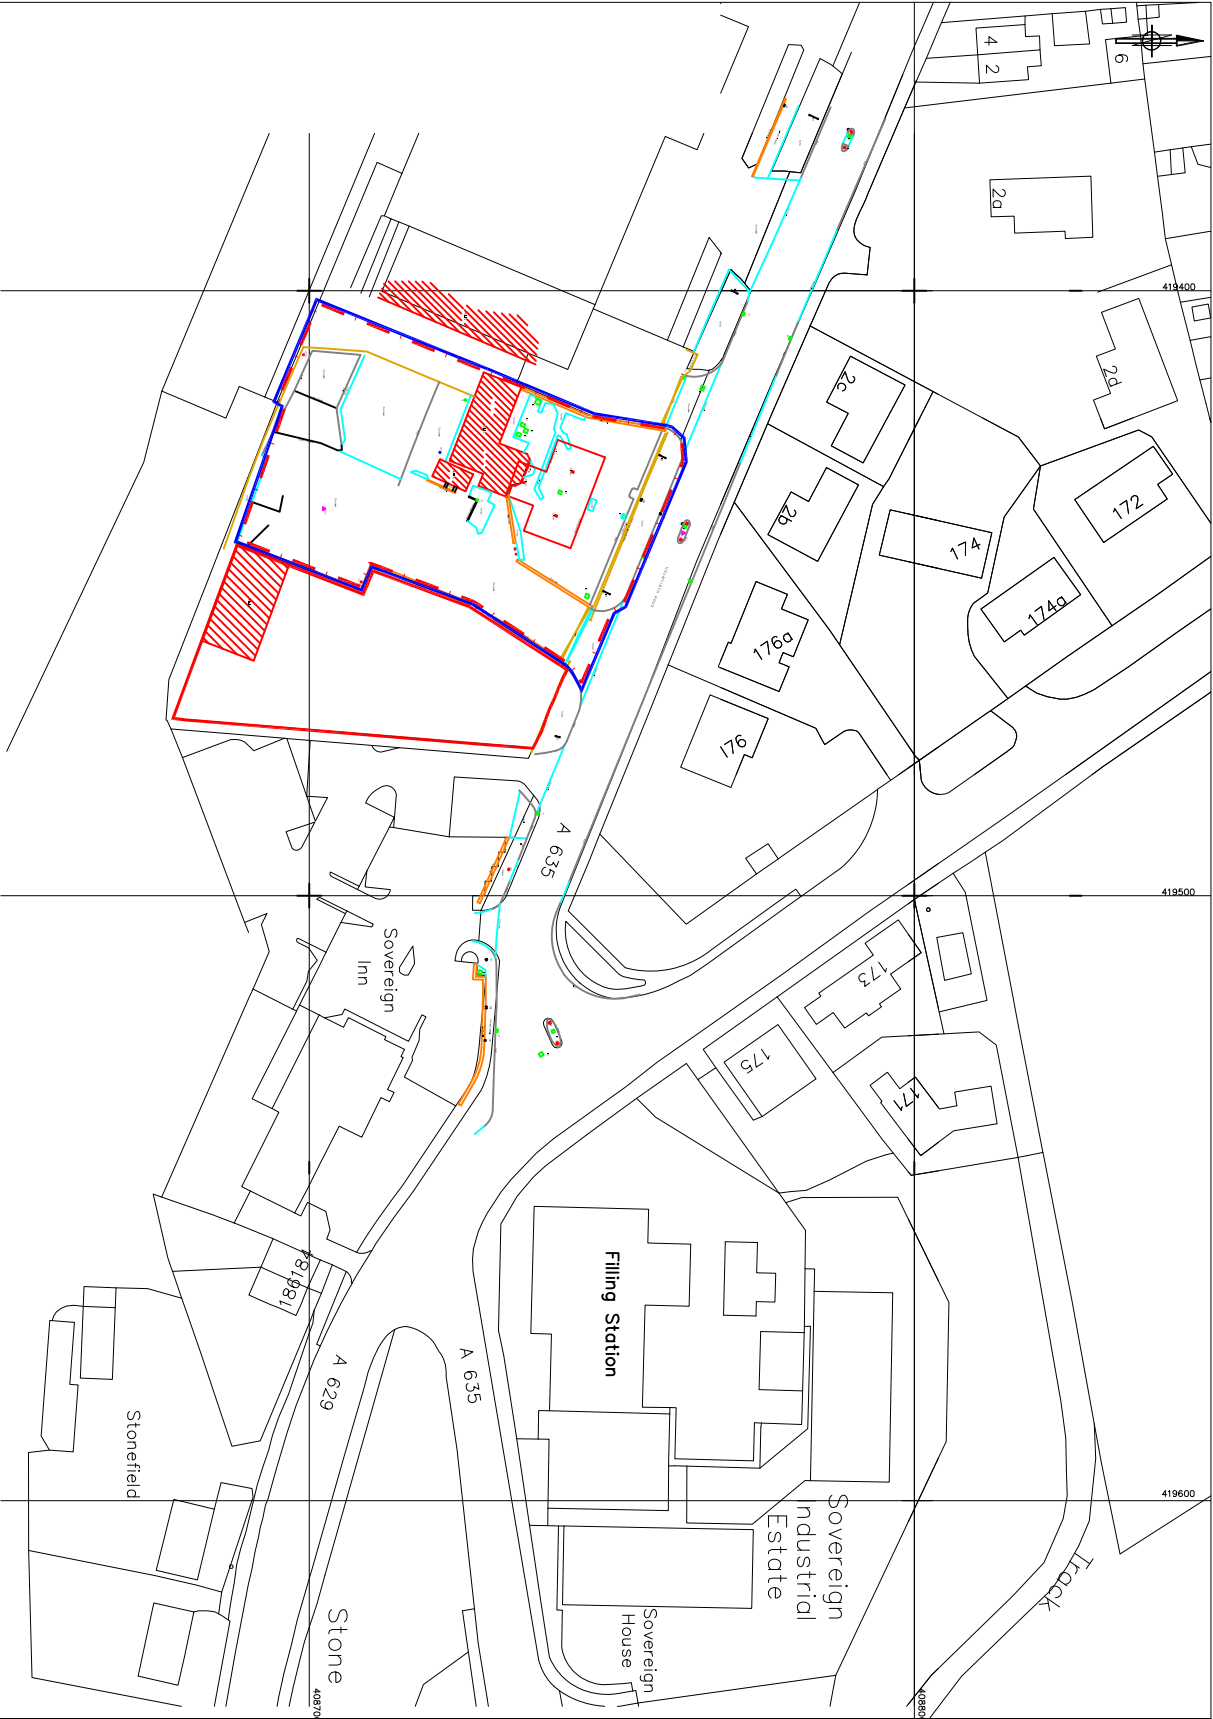

MWVP

PLANNING

Minerals and Waste Planning
Environmental Permitting
Quarry Consultant

10 Dobroyd, Shepley, Huddersfield HD8 8AU
Tel: 01484 604026 Mobile: 07794 597515
cjb@mwplanning.co.uk www.mwplanning.co.uk

TITLE LOCATION PLAN

CLIENT PMW Quarries Ltd
Holmfirth Road, Shepley
Huddersfield HD8 8BB

SITE Former Car Sales Site
Holmfirth Road, Shepley HD8 8BB

DATE	27/08/2021	DRAWN BY	CJB	CHECKED BY	CJB
DRAWING NO	10208/01B	SCALE	1:1250@A4		

REV	AMENDMENT	DATE
B	Amend red line	02/02/2023

This drawing and the information contained therein is issued in confidence and is the copyright of MWVP Planning. Disclosure of this information to third parties without permission is forbidden as is copying or replication.

LEGEND

- PLANNING APPLICATION BOUNDARY
- PLANNING PERMISSION BOUNDARY (HAULAGE DEPOT)