Drawing No.	Rev No.
MBH001 -001	A

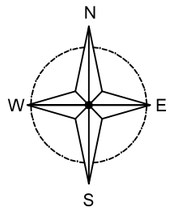

INDICATIVE
ONLY

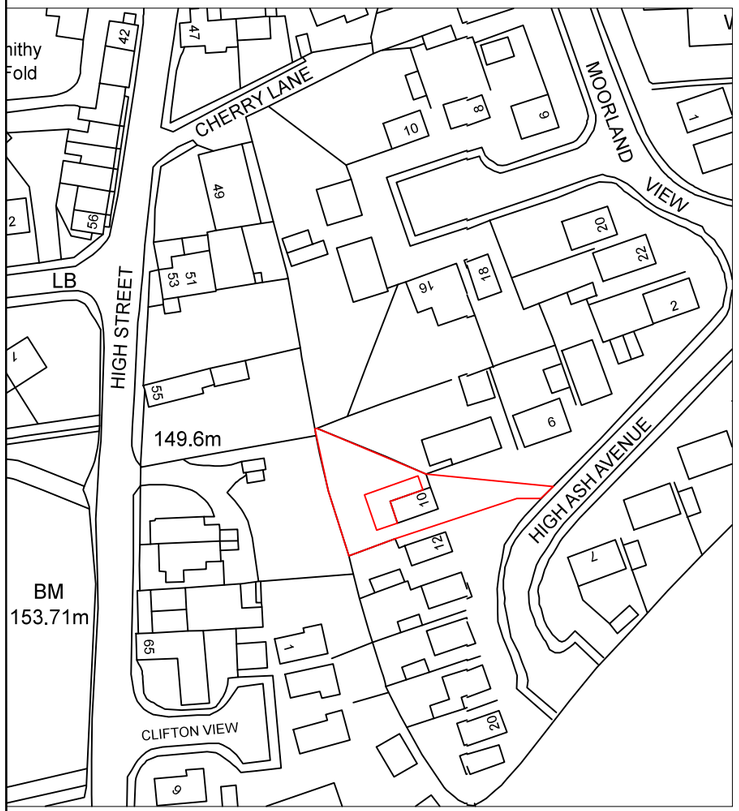

LOACATION PLAN
SCALE 1:1250 AT A3

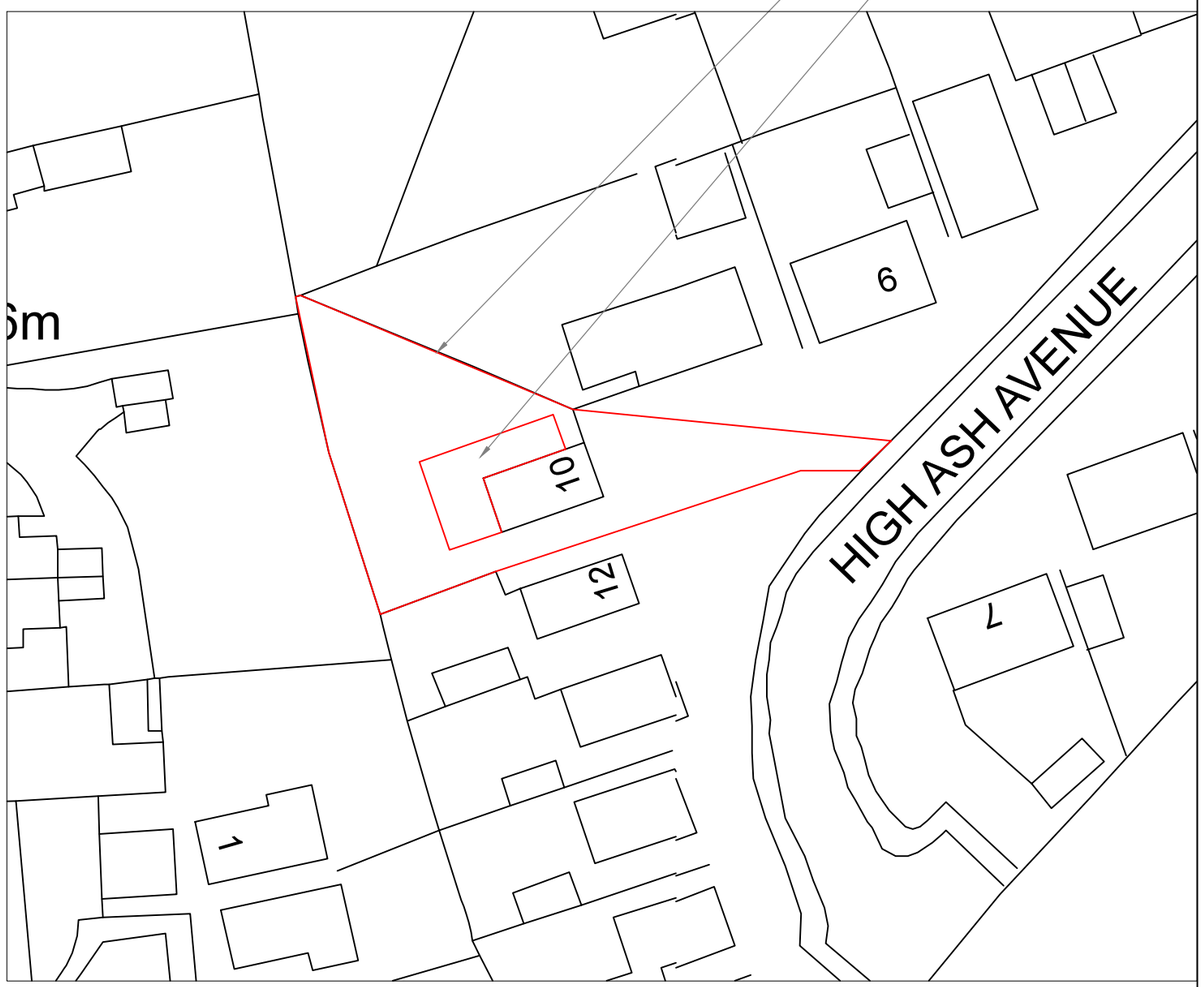

SITE PLAN
SCALE 1:500 AT A3

DO NOT SCALE: Contractor to check all dimensions and report any omissions or errors

NOTES

Rev	Description	By	Chk	App	Date
A	Design changed	JRB			21/10/21

JRB DESIGNS Ltd
1 Saville Road
Cudworth
Barnsley
S72 8LT
Tel: 01226 383542
Fax: 01226 380078
Mob: 07970 541192
Email: john@jrbdesigns.co.uk

This drawing is copyright. © jrbdesigns Ltd.

Client
MR. B HOLLIDAY

Drawing Title
SITE PLANS

Address
10 HIGH ASH AVENUE
CLAYTON WEST
HUDDERSFIELD
HD8 9QJ

Project Title:
PROPOSED TWO STOREY
REAR & SIDE EXTENSION

Purpose of Issue:
PLANNING

Drawing Status
FIRST ISSUE

Scale at A3	Drawn By	Date	
AS SHOWN	JRB	09/08/2021	
Checked By	Date	Approved By	Date
	09/08/2021		09/08/2021
Project No.		Drawing No.	Revision
MBH001		001	A

APPROVAL ☒ INFORMATION ☐ TENDER ☐ CONTRACT ☐ CONSTRUCTION ☐