


Proposed Ground Floor Plan
Scale: 1:50

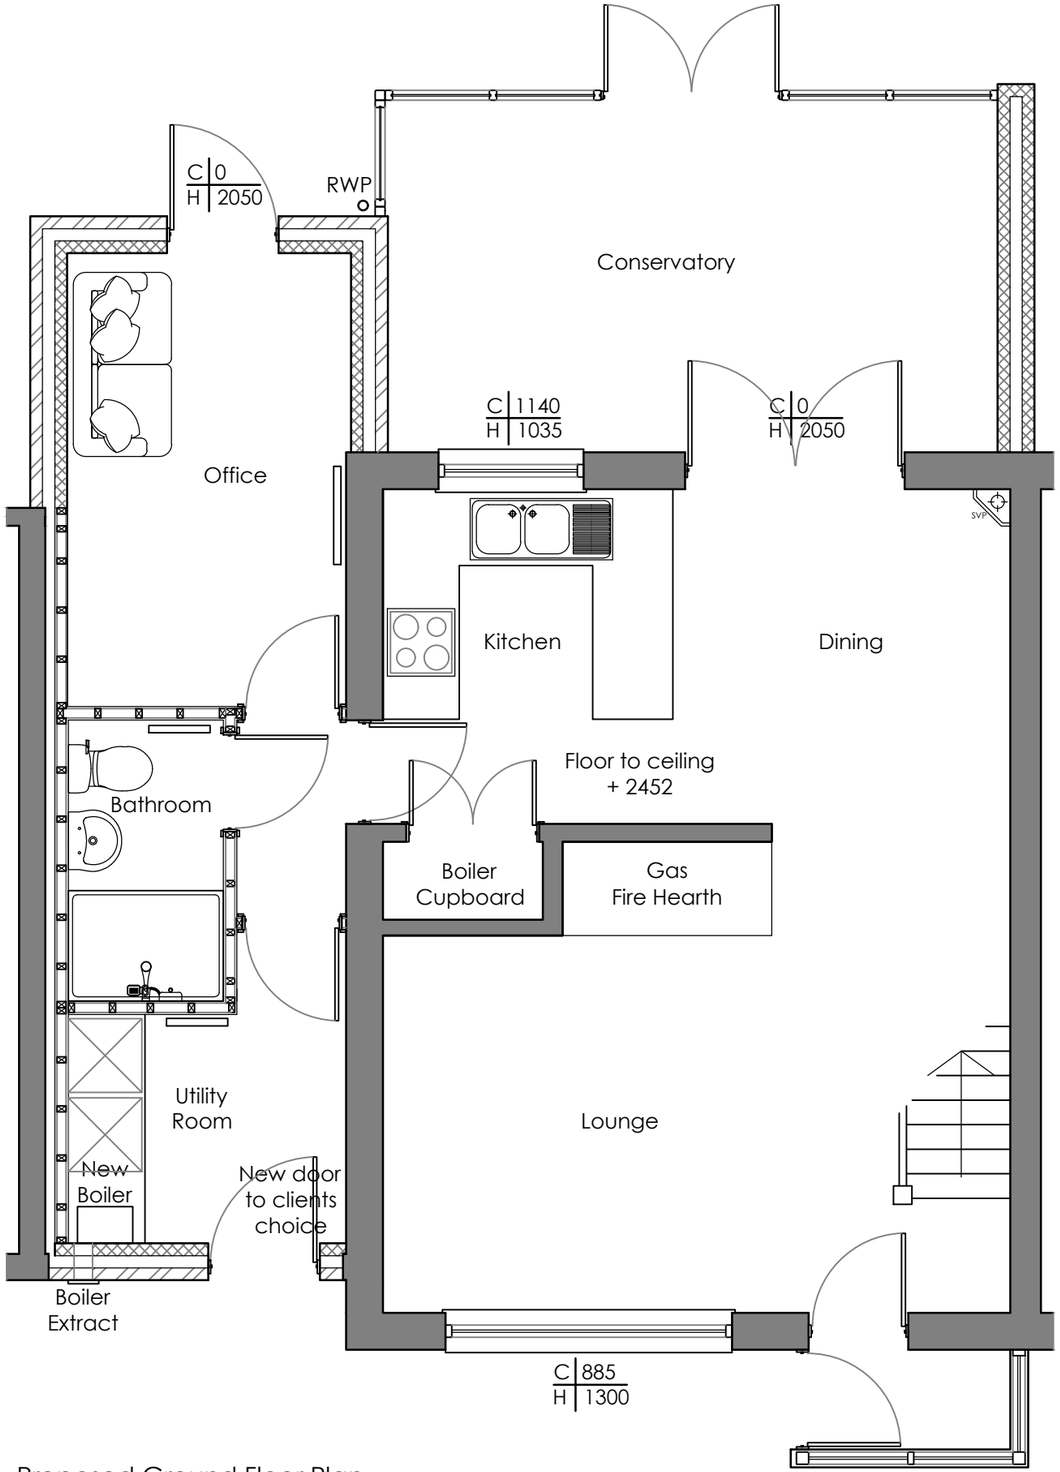

Site Location Plan
Scale: 1:1250

North

Key

Site Boundary

REV	Notes	Date	By
.	.	.	.

CRISP
architecture
Email: crisparchitecture@gmail.com
Chartered Institute of Architectural Technologists Chartered Practice
CIAT CHARTERED PRACTICE

Project:	7 High Lea, Marsden, HD7 6DZ		
Drawing Title:	Proposed Ground Floor Plan		
Project No:	2104	File Identifier:	2104_72_04
Drawing No:	72_04	Revision:	. . . . .
Drawn By:	SMH	Checked By:	SMH
Scale:	1:50 @ A3	Date:	26/04/2021
Purpose of Issue:	F E A S I B I L I T Y		
Drawing Status:	P L A N N I N G		