


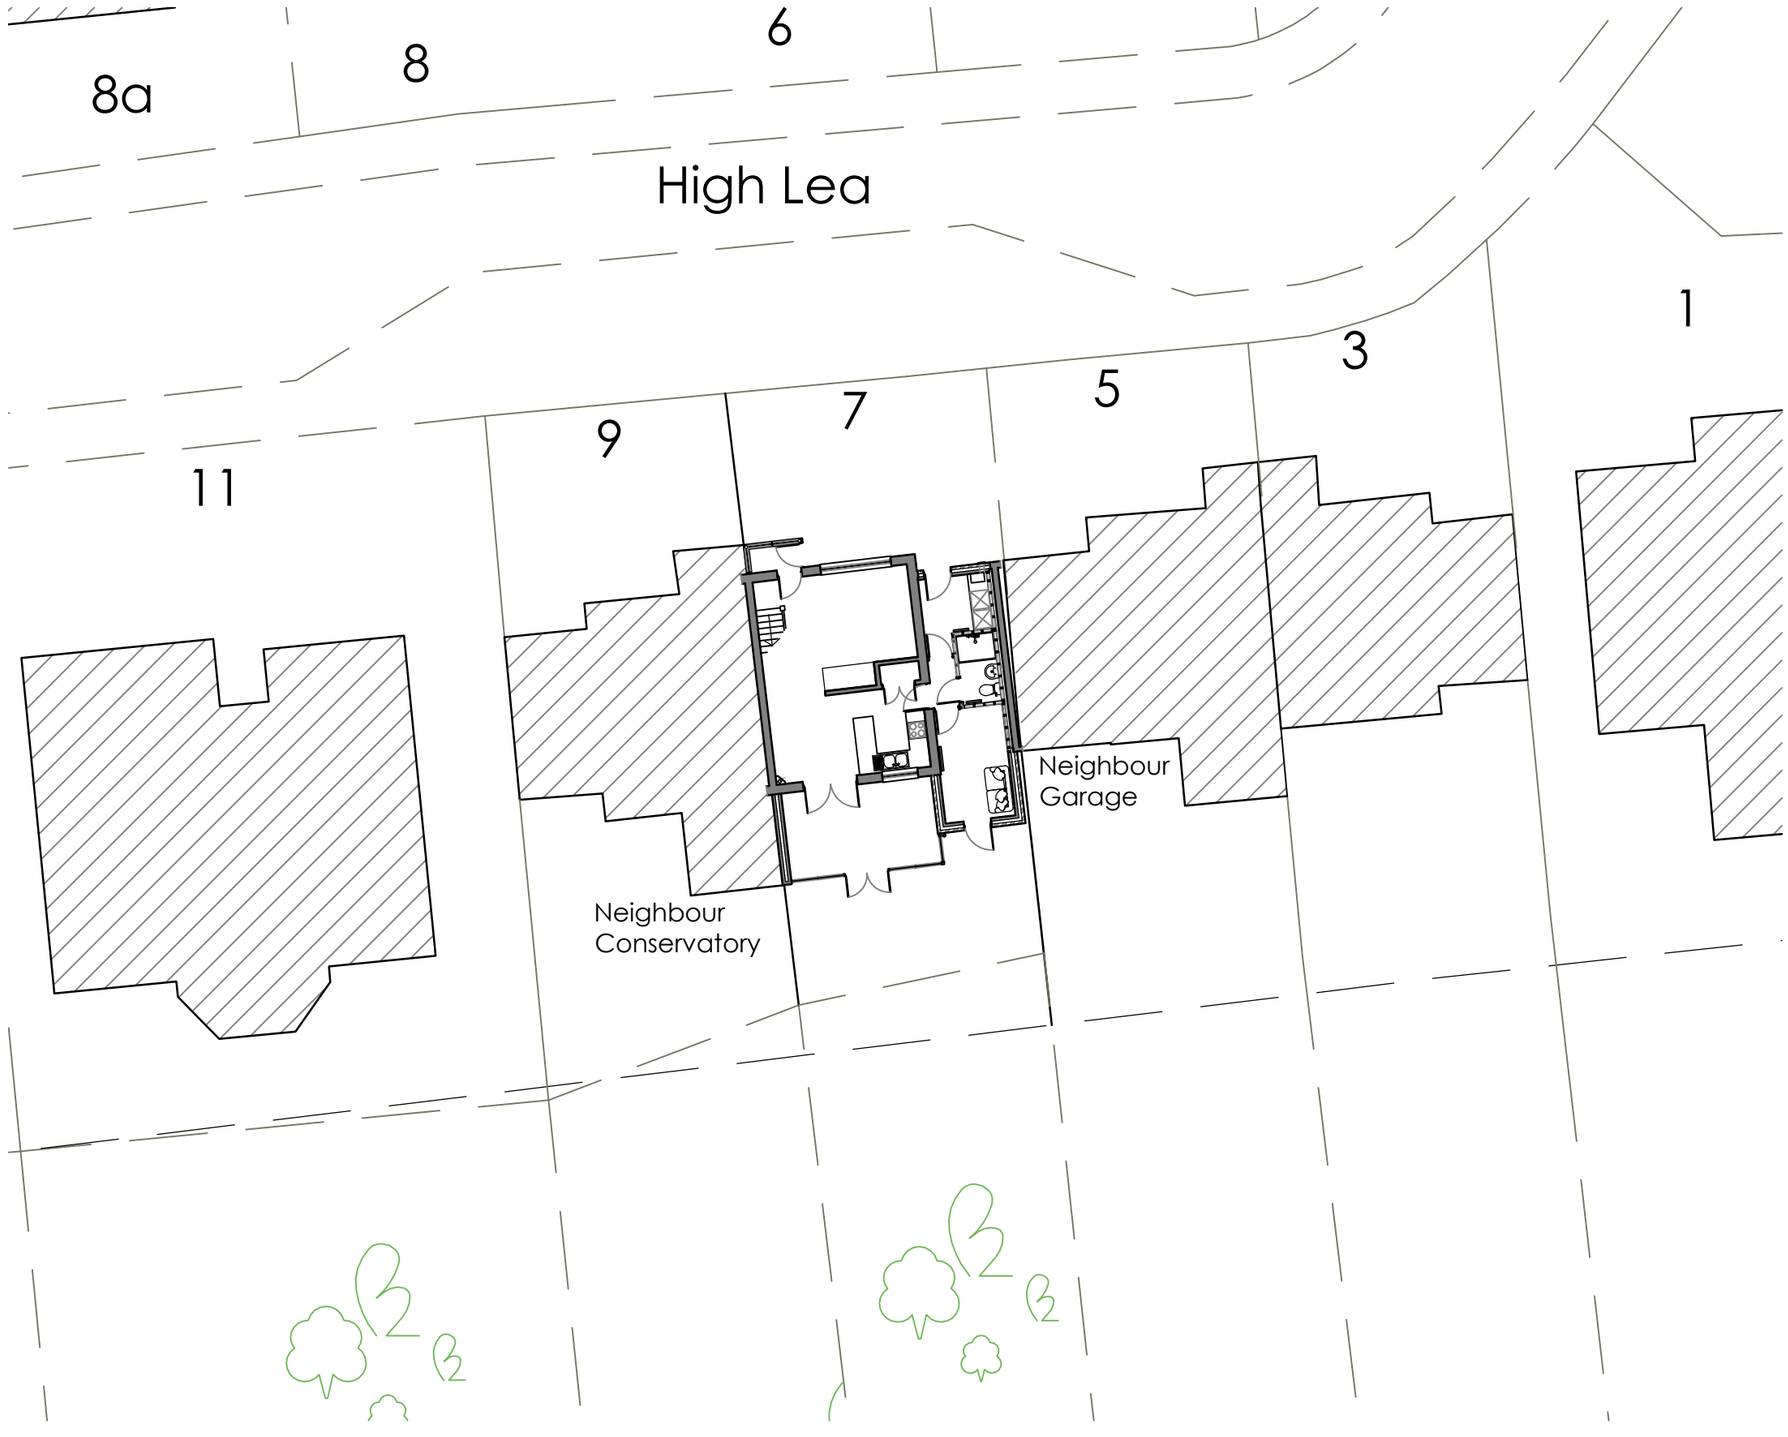

Site Location Plan
Scale: 1:1250

North

Key

Site Boundary

REV	Notes	Date	By
.	.	.	.

CRISP
architecture
Email: crisparchitecture@gmail.com
Chartered Institute of
Architectural Technologists
Chartered Practice

Project:	7 High Lea, Marsden, HD7 6DZ		
Drawing Title:	Proposed Block Plan		
Project No:	2104	File Identifier:	2104_72_06
Drawing No:	72_06	Revision:	.....
Drawn By:	SMH	Checked By:	SMH
Scale:	1:200 @ A3	Date:	26/04/2021
Purpose of Issue:	FEASIBILITY		
Drawing Status:	PLANNING		