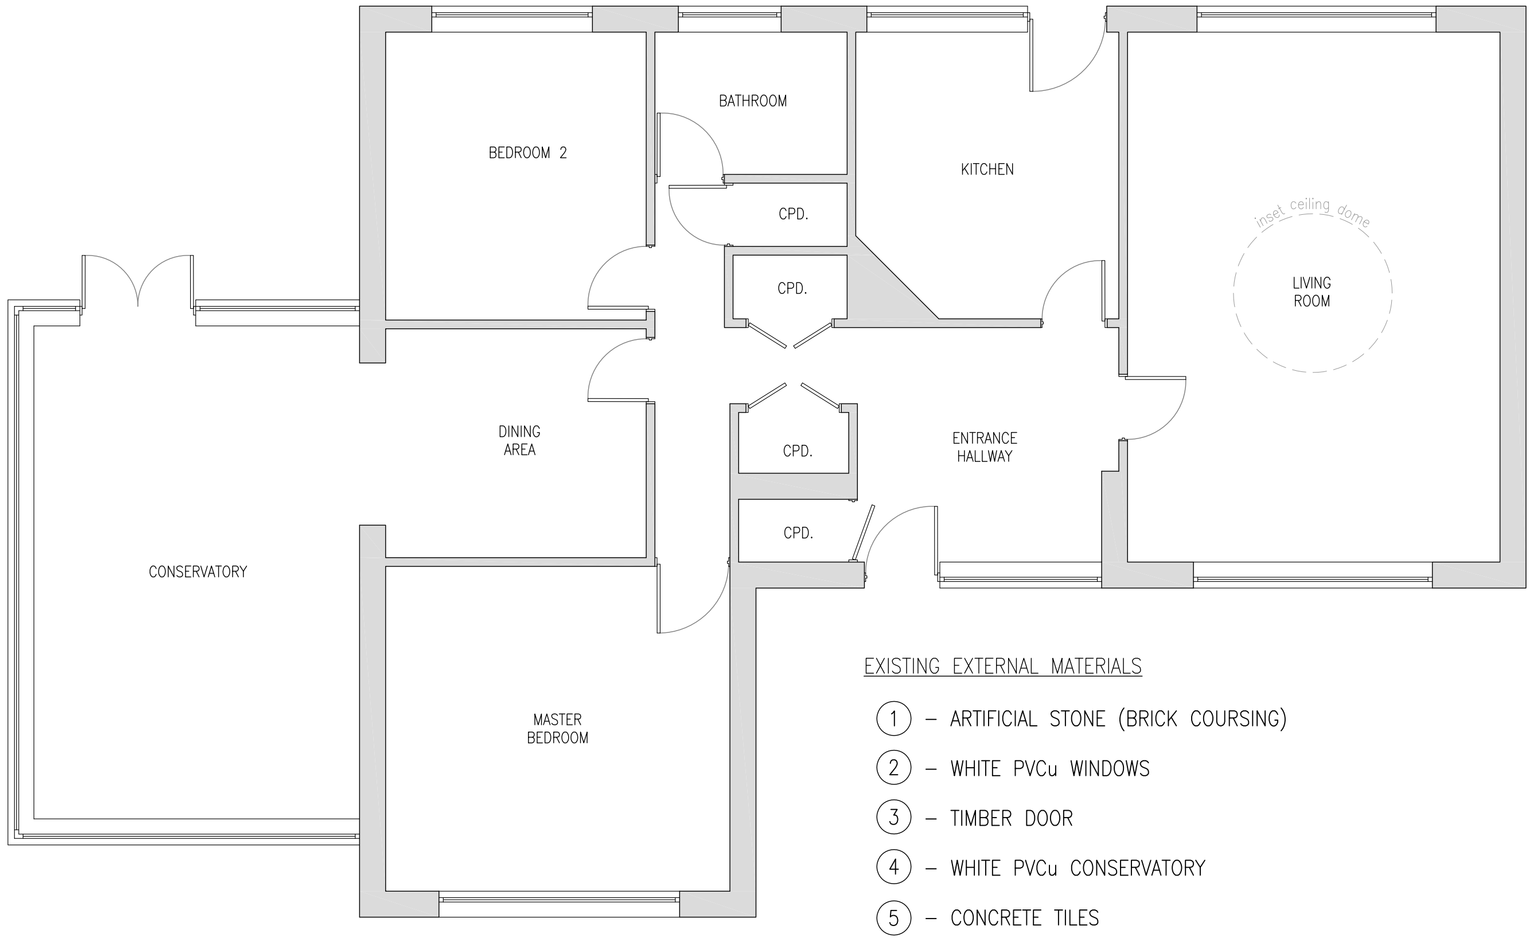

EXISTING GROUND FLOOR PLAN
SCALE 1:50

EXISTING EXTERNAL MATERIALS

1. – ARTIFICIAL STONE (BRICK COURSING)
2. – WHITE PVCu WINDOWS
3. – TIMBER DOOR
4. – WHITE PVCu CONSERVATORY
5. – CONCRETE TILES
6. – SOLAR PANELS

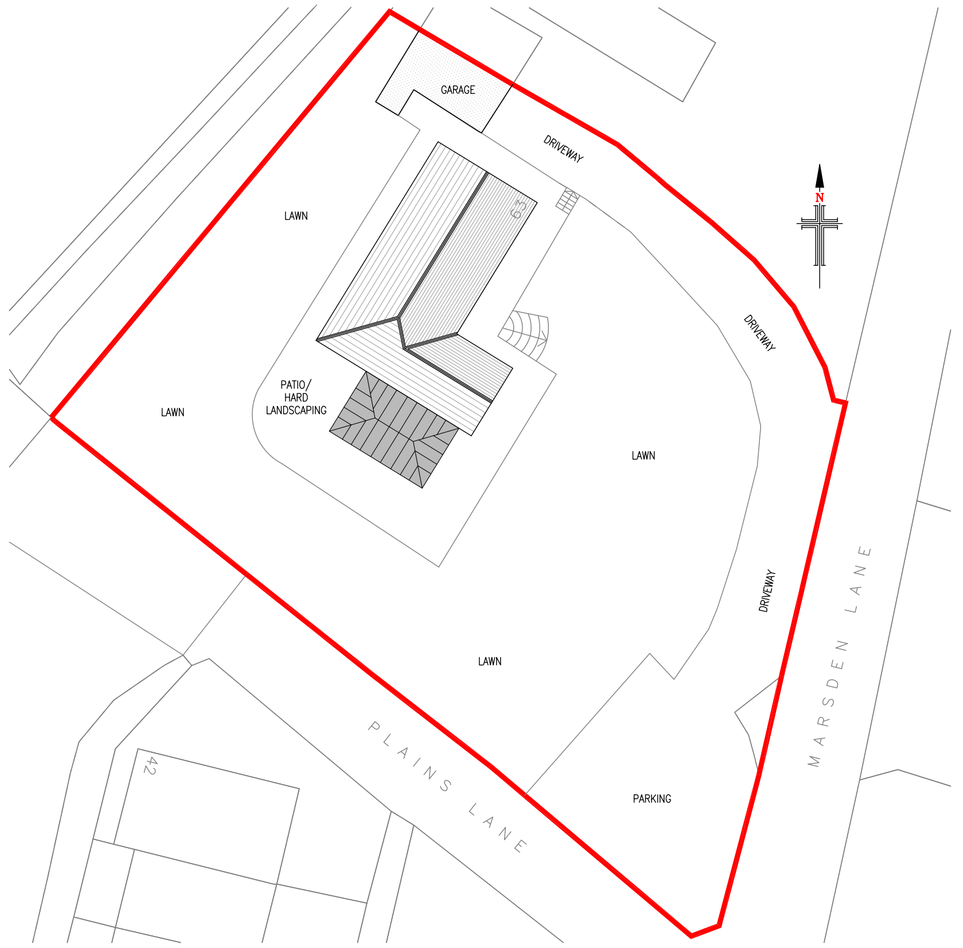

EXISTING SITE PLAN
SCALE 1:250

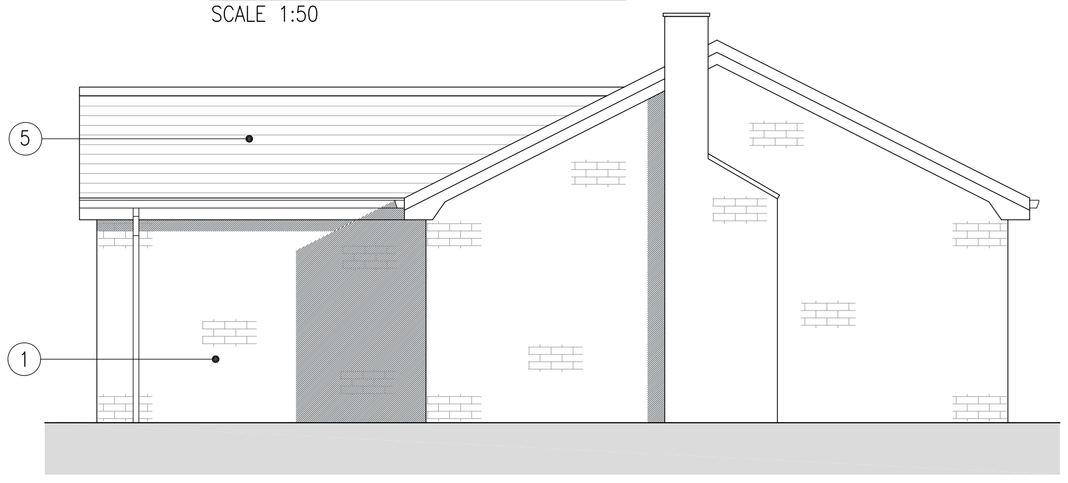

EXISTING NORTH EAST FACING ELEVATION
SCALE 1:50

EXISTING NORTH WEST FACING ELEVATION
SCALE 1:50

EXISTING SOUTH EAST FACING ELEVATION
SCALE 1:50

EXISTING SOUTH WEST FACING ELEVATION
SCALE 1:50

THANK YOU NHS

10 0 10 20 50 100mm NATURAL SCALE

NOTES

1. No dimensions to be scaled. IF IN DOUBT ASK.

2. All dimensions must be checked and verified on site by the Contractor prior to the commencement of works and Hinchliffe Architecture & Design Ltd. to be notified of any discrepancies.

3. The copyright of these drawings remains the property or Hinchliffe Architecture & Design Ltd. They must not be reproduced in any way without prior written consent from the originator (Hinchliffe Architecture & Design Ltd.)

4. Any works undertaken on site prior to obtaining full written approval from the Planning Department & Building Control is at the Contractor/Clients own risk. Works should not commence until ALL approvals are granted.

Rev.	Date	Description

Status: PLANNING

hinchliffe
architecture & design
Hinchliffe A&D
24 Carr View Road
Hepworth
Holmfirth
West Yorkshire
HD9 1HX
07921 907 162
01484 570 764
info@hinch-architecture.co.uk
www.hinch-architecture.co.uk

Client: MRS E. BLACKBURN

Project:
63 MARSDEN LANE
MARSDEN
HUDDERSFIELD
HD7 6AF

Drawing Title:
EXISTING FLOOR PLANS, ELEVATIONS & SITE PLAN

Scale (at A1)	Date
AS SHOWN	05.05.2021

Drg. no.	Rev.
036–21–PL01	–

ORIGINAL DRAWING SIZE 841 x 594