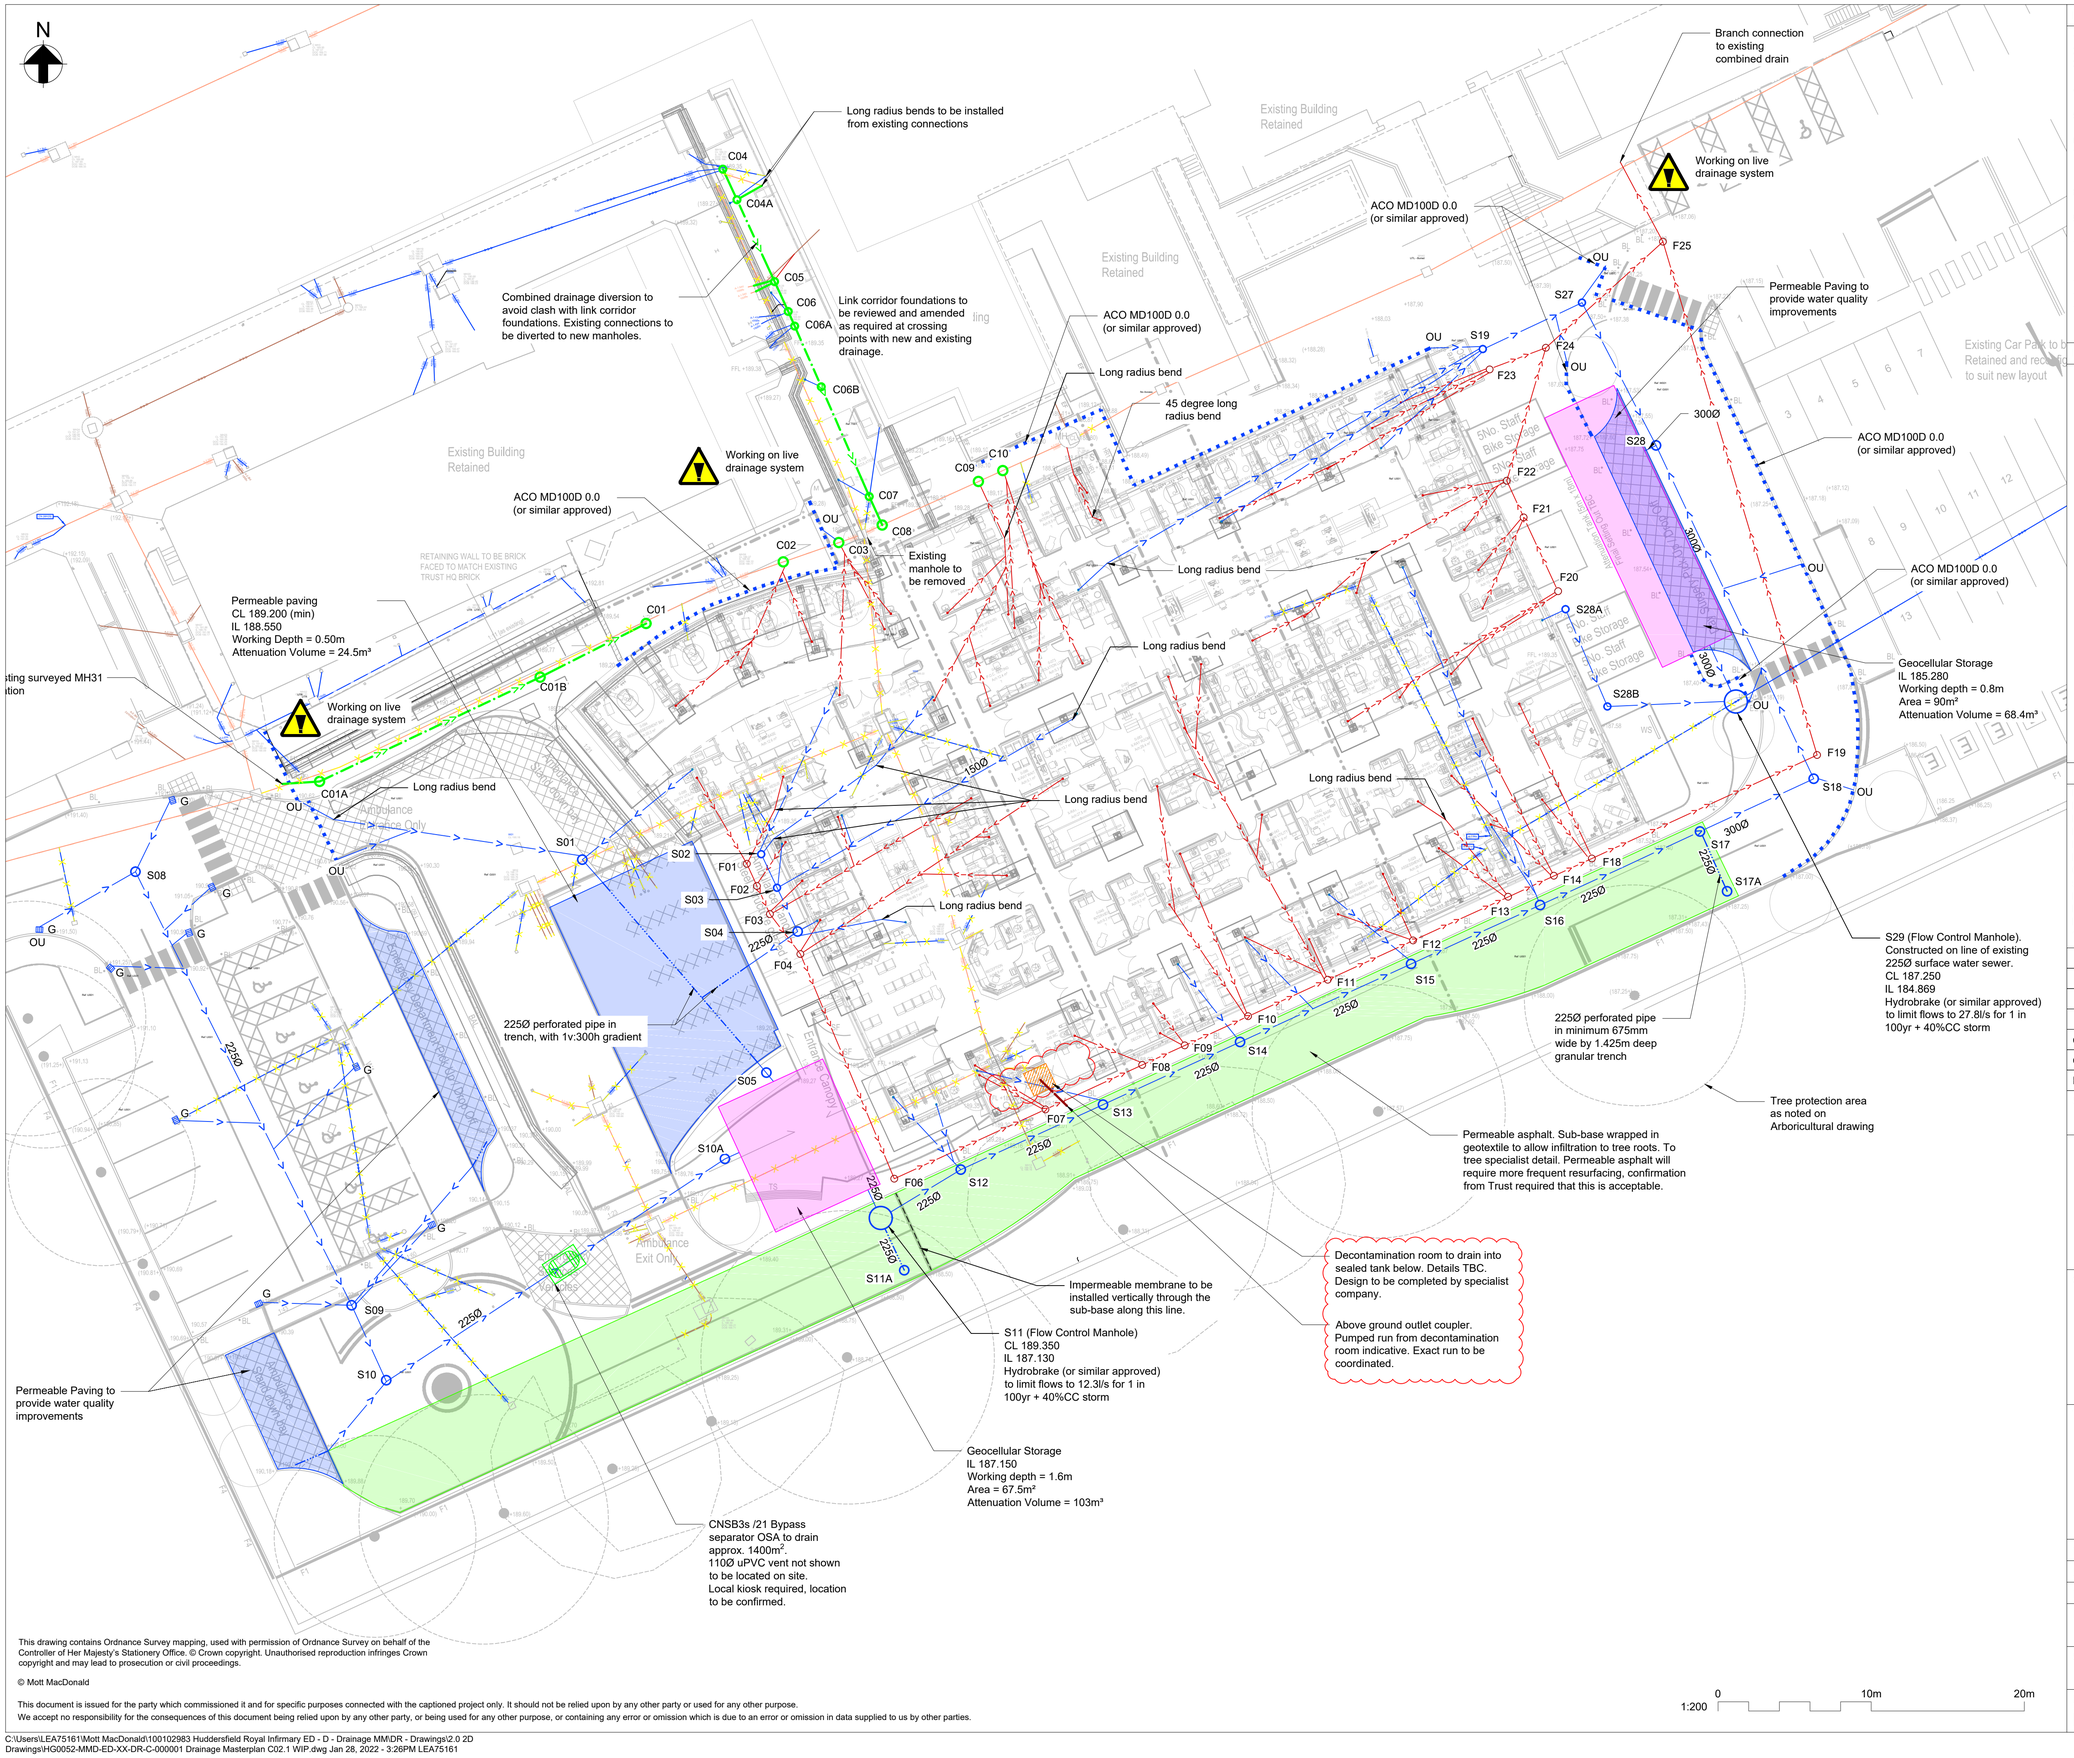


Notes

1. Do not scale from this drawing. If in doubt, please ask.
2. Levels in metres above ordnance datum (mAOD).
3. Proposed drainage designed in accordance with Building Regulations Part H and Sewerage Sector Guidance (SSG) Appendix C.
4. Existing services based on GR12551-UU-DR Underground Utilities Survey Drainage Survey
5. Pipe bedding to be Type 'S' unless pipe cover is less than 1.2m; whereupon concrete surround shall be used.
6. Minimum buried under slab foul gradients to be 1v:40h.
7. Foul and surface water branch connection require final coordination with foundations. Invert levels of pipework may need minor amendments. Top of foundation levels may also need to be dropped in places.
8. Class II interceptor or additional SuDS features required to treat runoff from access road.
9. Refer to manhole schedule for further manhole details including invert levels and cover levels.
10. RWP & SVP locations based on HG0052-MMD-ED-GF-DR-M-520000 and HG0052-MMD-ED-GF-DR-M-520001. SVP and RWP positions subject to change following final coordination.
11. Roof drainage to be a gravity based system.
12. Existing topographical survey not shown for clarity.
13. All underslab foul pipes 100Ø, all other foul pipe diameters to be 150Ø. Surface water pipe diameters 100Ø below slab, 150Ø elsewhere unless noted otherwise.

Key to symbols

- Existing Surface Water
- Existing Foul Water
- Existing Combined Water
- Proposed Foul Water
- Proposed Surface Water
- Proposed Combined Water Diversion
- Proposed Linear Drainage
- Proposed Perforated Pipe
- Drainage to be Abandoned
- OU — Linear Drainage Outlet Unit
- Rainwater Pipe (position t.b.c.)
- SVP (position t.b.c.)
- Proposed Geocellular Storage
- Proposed Permeable Paving
- Proposed Permeable Asphalt
- Proposed Surface Water Manhole
- Proposed Foul Water Manhole
- Proposed Combined Water Manhole
- Proposed decontamination tank (details TBC)
- Proposed pumped pipework from decontamination tank (details TBC)
- G — Proposed Road Gully

Reference drawings

HG0052-IBI-ED-XX-PL-L-700001 IBI External Works Plan
HG0052-MMD-ED-FN-DR-S-000230 Foundation General Arrangement Sheet 1 of 2
HG0052-MMD-ED-FN-DR-S-000231 Foundation General Arrangement Sheet 2 of 2
HG0052-MMD-ED-ZZ-DR-S-001002 Link Corridor General Arrangement
HG0052-MMD-ED-GF-DR-M-520000 Above Ground Drainage Sheet 1 of 2
HG0052-MMD-ED-GF-DR-M-520001 Above Ground Drainage Sheet 2 of 2
GR12551-UU-DR Underground Utilities Survey Drainage Survey
55810_02 Topographical Survey
HG0052-MMD-ED-XX-DR-D-000011 - Drainage Construction Details Sheet 1 of 3
HG0052-MMD-ED-XX-DR-D-000012 - Drainage Construction Details Sheet 2 of 3
HG0052-MMD-ED-XX-DR-D-000013 - Drainage Construction Details Sheet 3 of 3
16285e ME Rev 2 Arboricultural Implications Plan

Rev	Date	Drawn	Description	Ch'k'd	App'd
C02	28/01/2022	JLW	Discharge of Planning Conditions	AJP	YH
C01	22/10/2021	JLW	Enabling Works	AJP	YH

Status Stamp

FOR CONSTRUCTION

MOTT MACDONALD
Mott MacDonald House
4th Floor, Derwent House
150 Arundel Gate
Sheffield
S1 2JY
T +44 (0)114 276 1242
F +44 (0)114 276 1242
W www.mottmac.com

Client

Calderdale and Huddersfield NHS Foundation Trust

Title

Huddersfield Royal Infirmary
Emergency Department
Drainage Masterplan

Designed	J Lea-Wilson	JLW	Eng check	A Precious	AJP
Drawn	J Lea-Wilson	JLW	Coordination	A Precious	AJP
Dwg check	A Precious	AJP	Approved	A Dhorat	AD

MMD Project Number	Scale at A1	Security
102983	1:200	STD

Suitability Description	Suit. Code
For Review	S3

Drawing Number	Revision
HG0052-MMD-ED-XX-DR-D-000001	C02

1:200 0 10m 20m

This drawing contains Ordnance Survey mapping, used with permission of Ordnance Survey on behalf of the Controller of Her Majesty's Stationery Office. © Crown copyright. Unauthorised reproduction infringes Crown copyright and may lead to prosecution or civil proceedings.

© Mott MacDonald

This document is issued for the party which commissioned it and for specific purposes connected with the captioned project only. It should not be relied upon by any other party or used for any other purpose.
We accept no responsibility for the consequences of this document being relied upon by any other party, or being used for any other purpose, or containing any error or omission which is due to an error or omission in data supplied to us by other parties.